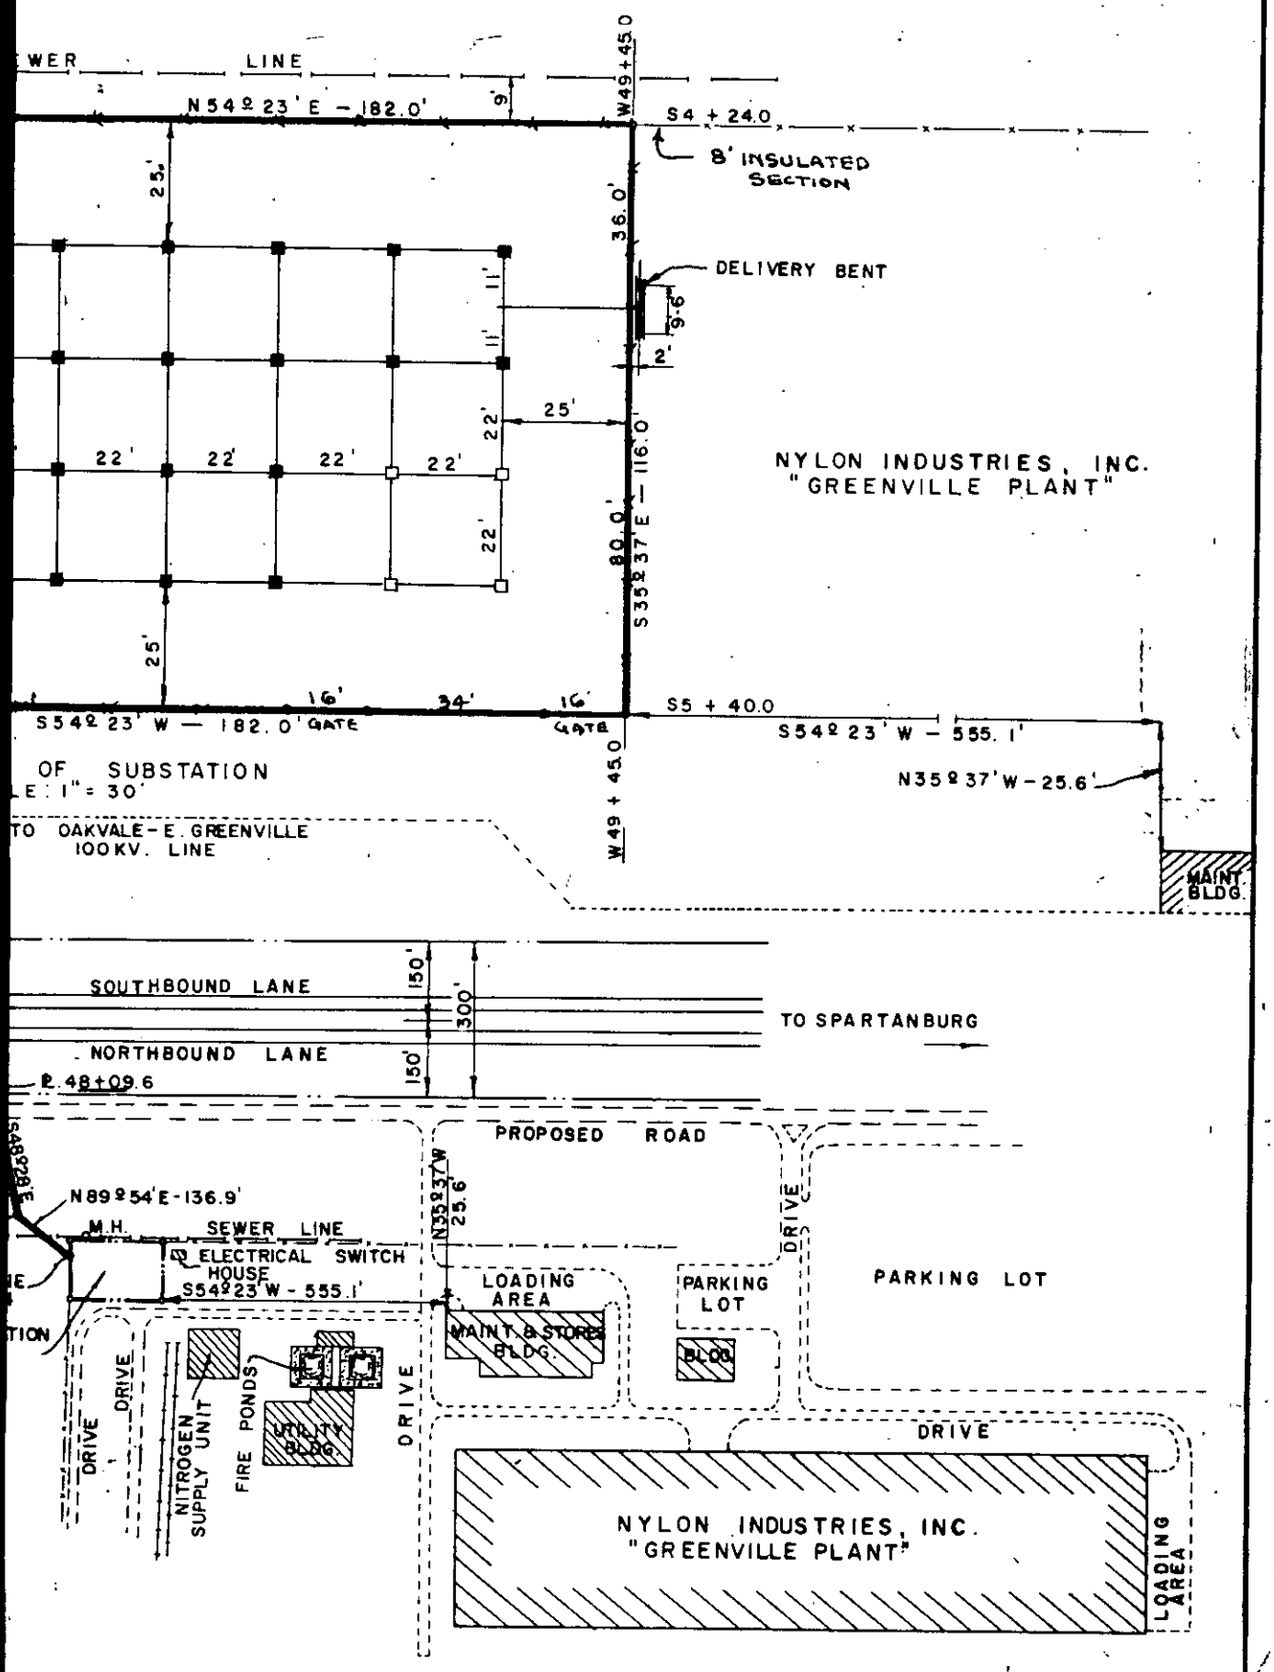
WER LINE
N54°23'E - 182.0'
W49+45.0
S4 + 24.0
8' INSULATED SECTION
DELIVERY BENT
NYLON INDUSTRIES, INC.
"GREENVILLE PLANT"
S35°37'E - 116.0'
S54°23'W - 182.0'
GATE
S5 + 40.0
S54°23'W - 555.1'
N35°37'W - 25.6'
MAINT. BLDG.
OF SUBSTATION
E: 1" = 30'
TO OAKVALE-E. GREENVILLE 100KV. LINE
SOUTHBOUND LANE
NORTHBOUND LANE
TO SPARTANBURG
PROPOSED ROAD
N89°54'E-136.9'
M.H.
SEWER LINE
ELECTRICAL SWITCH HOUSE
S54°23'W - 555.1'
LOADING AREA
MAINT. & STORES BLDG.
PARKING LOT
PARKING LOT
DRIVE
NITROGEN SUPPLY UNIT
FIRE PONDS
UTILITY BLDG.
NYLON INDUSTRIES, INC.
"GREENVILLE PLANT"
LOADING AREA