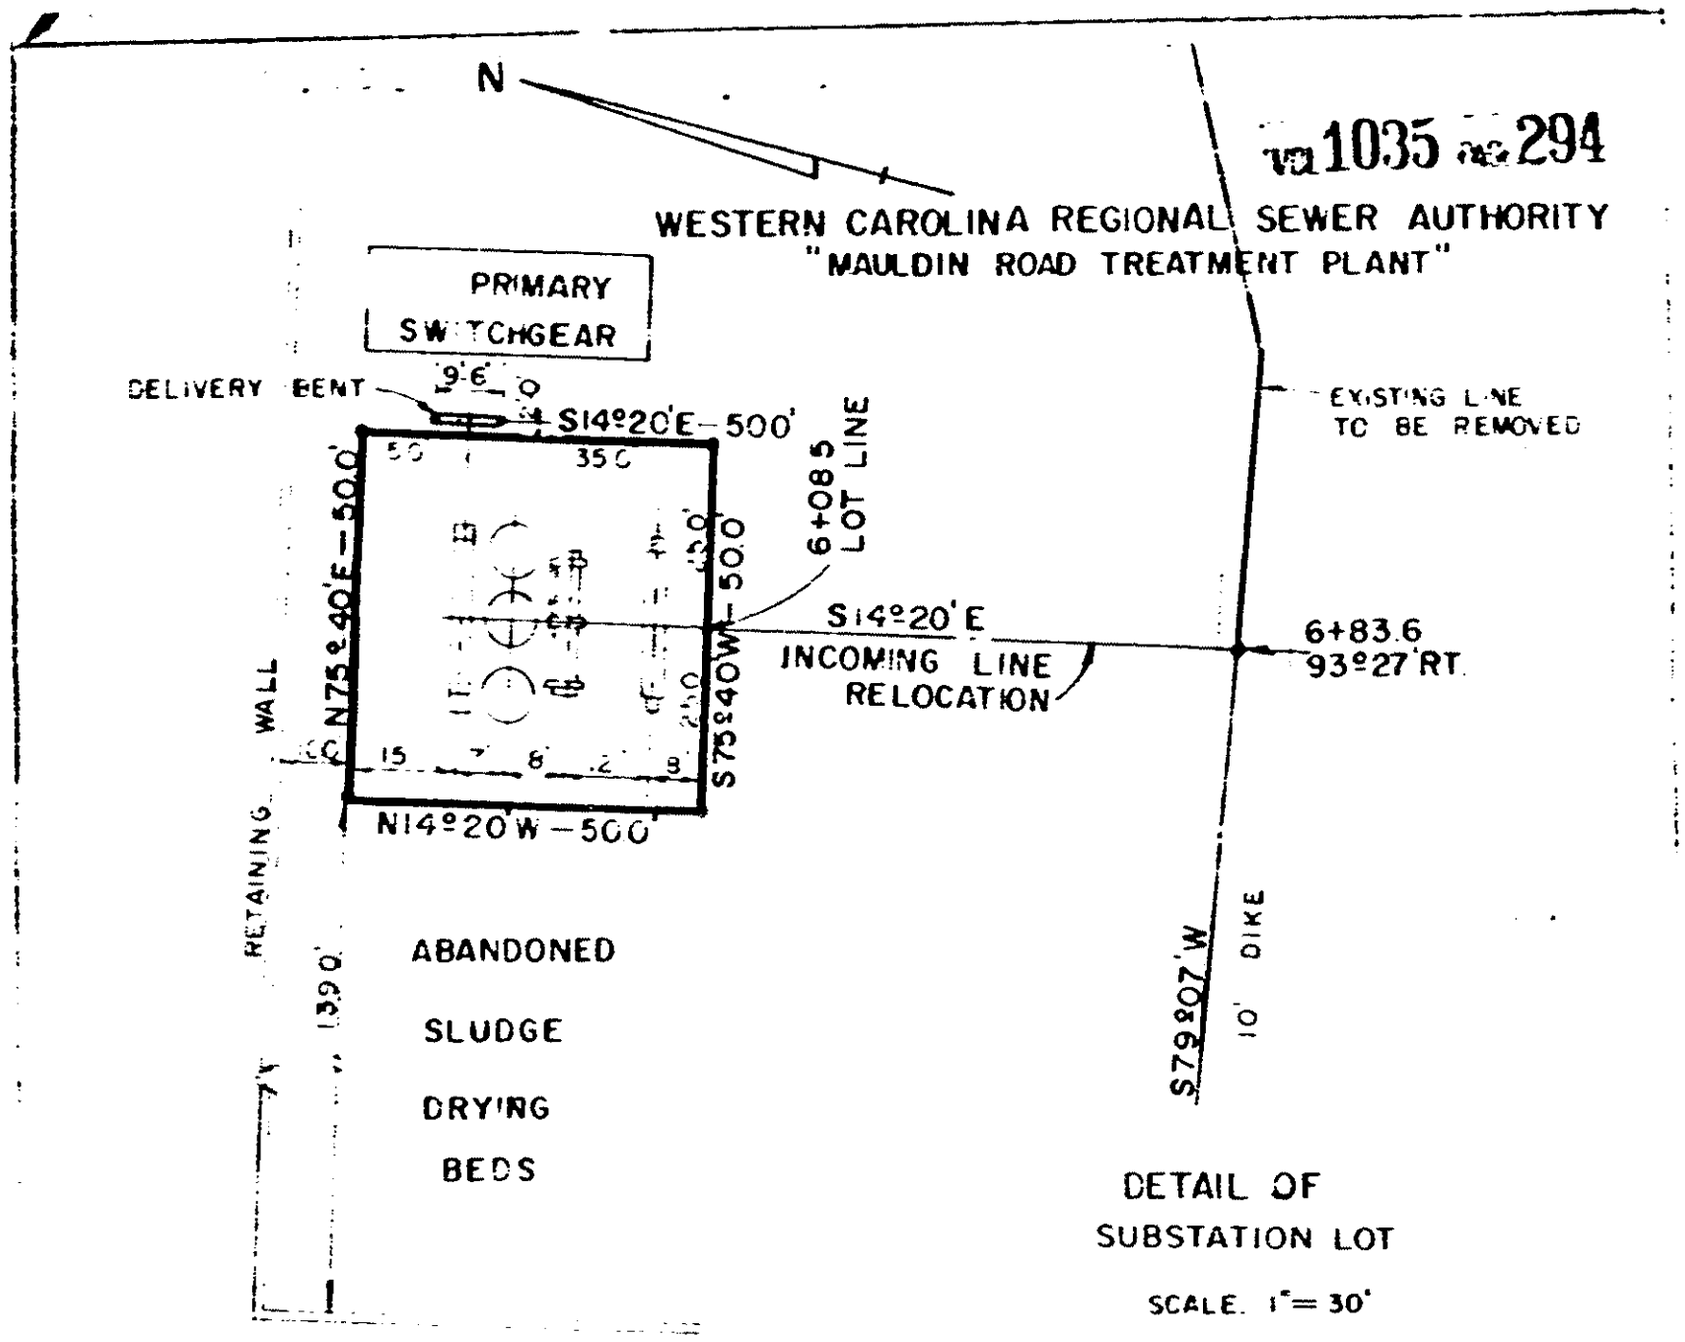
N
WESTERN CAROLINA REGIONAL SEWER AUTHORITY
"MAULDIN ROAD TREATMENT PLANT"
PRIMARY SWITCHGEAR
DELIVERY BENT
9'6"
S14°20'E-500'
50
35.0
N75°40'E-50.0'
6+08.5 LOT LINE
S14°20'E
INCOMING LINE RELOCATION
6+83.6
93°27' RT.
EXISTING LINE TO BE REMOVED
RETAINING WALL
15
8'
2
3
S75°40'W-50.0'
N14°20'W-500
139.0'
ABANDONED SLUDGE DRYING BEDS
S79°07'W
10' DIKE
DETAIL OF SUBSTATION LOT
SCALE. 1"= 30'

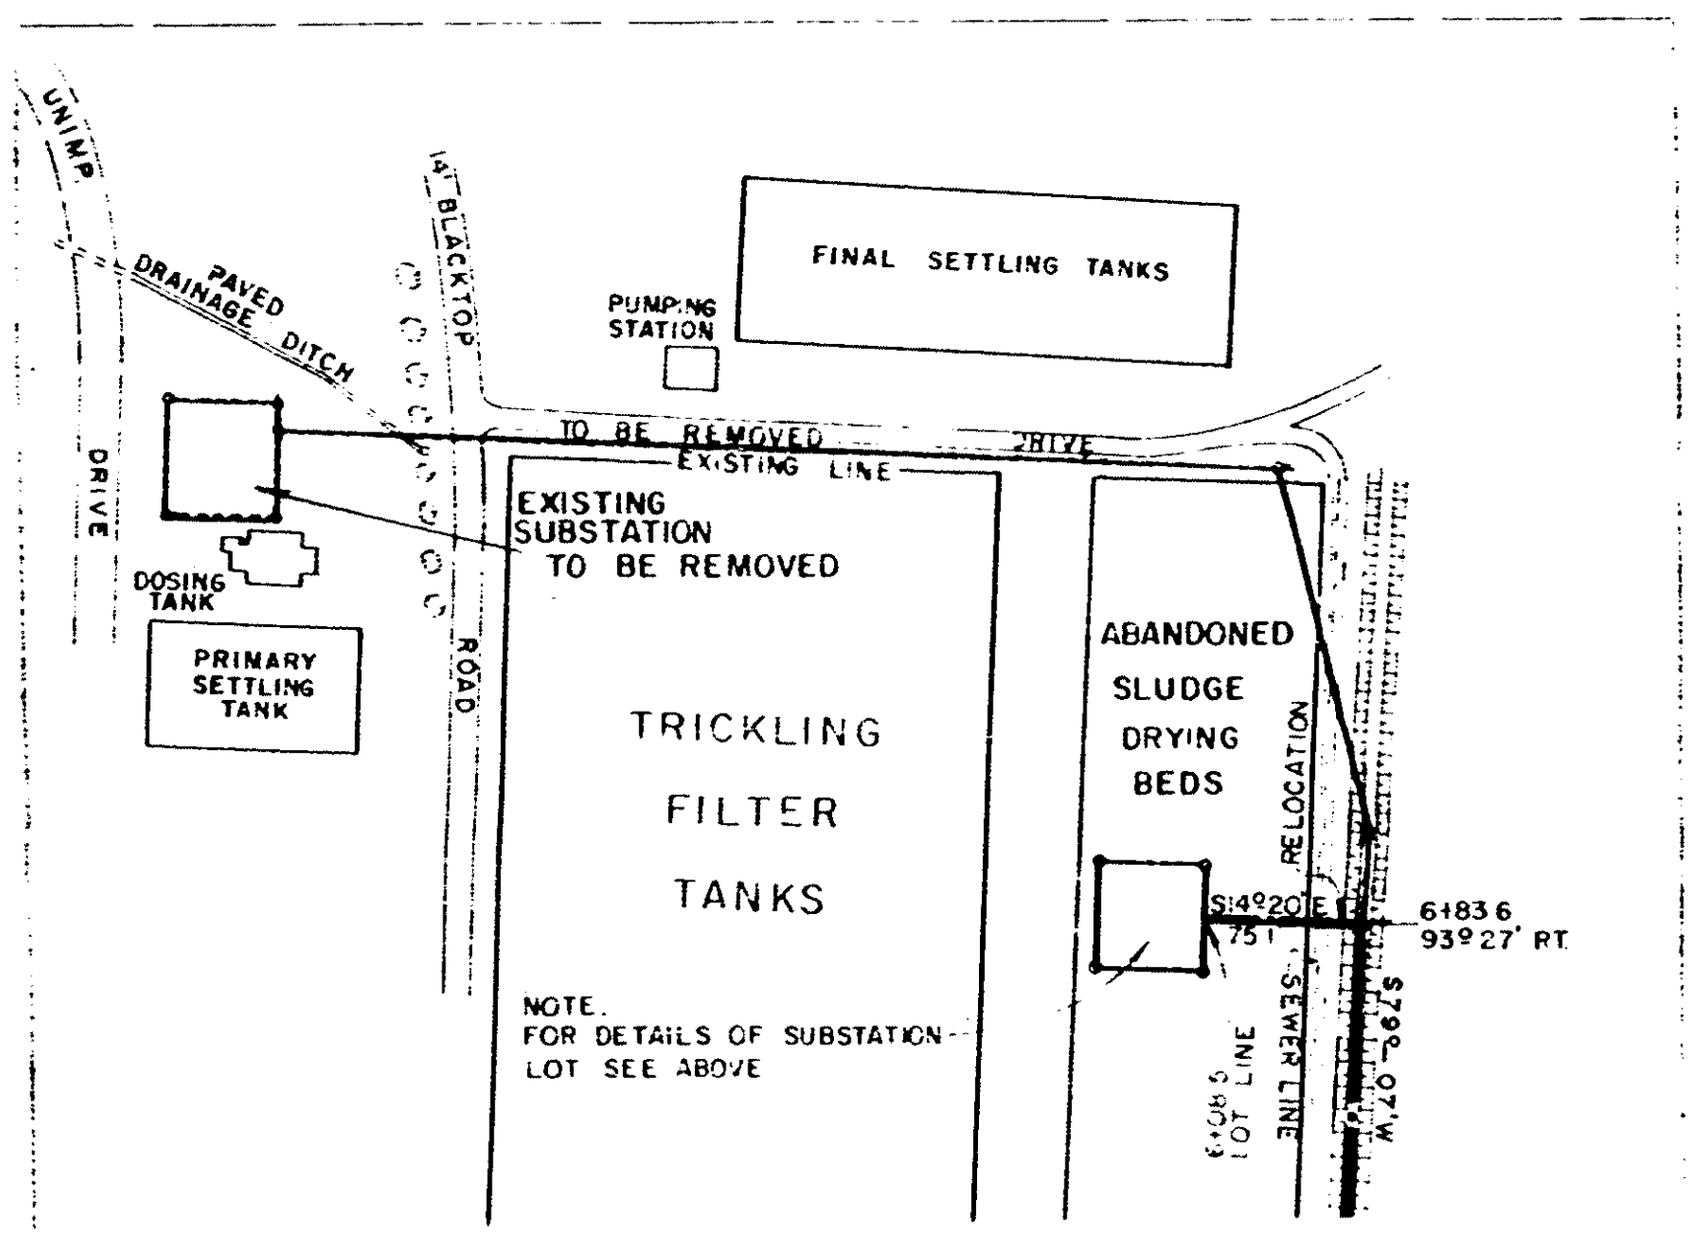
UNIMP.
PAVED DRAINAGE DITCH
14' BLACKTOP
FINAL SETTLING TANKS
PUMPING STATION
TO BE REMOVED
EXISTING LINE
DRIVE
EXISTING SUBSTATION TO BE REMOVED
DOSING TANK
PRIMARY SETTLING TANK
ROAD
TRICKLING FILTER TANKS
ABANDONED SLUDGE DRYING BEDS
RELOCATION
S14°20'E
75'
6+83.6
93°27' RT.
S79°07'W
SEWER LINE
6+08.5 LOT LINE
NOTE.
FOR DETAILS OF SUBSTATION LOT SEE ABOVE