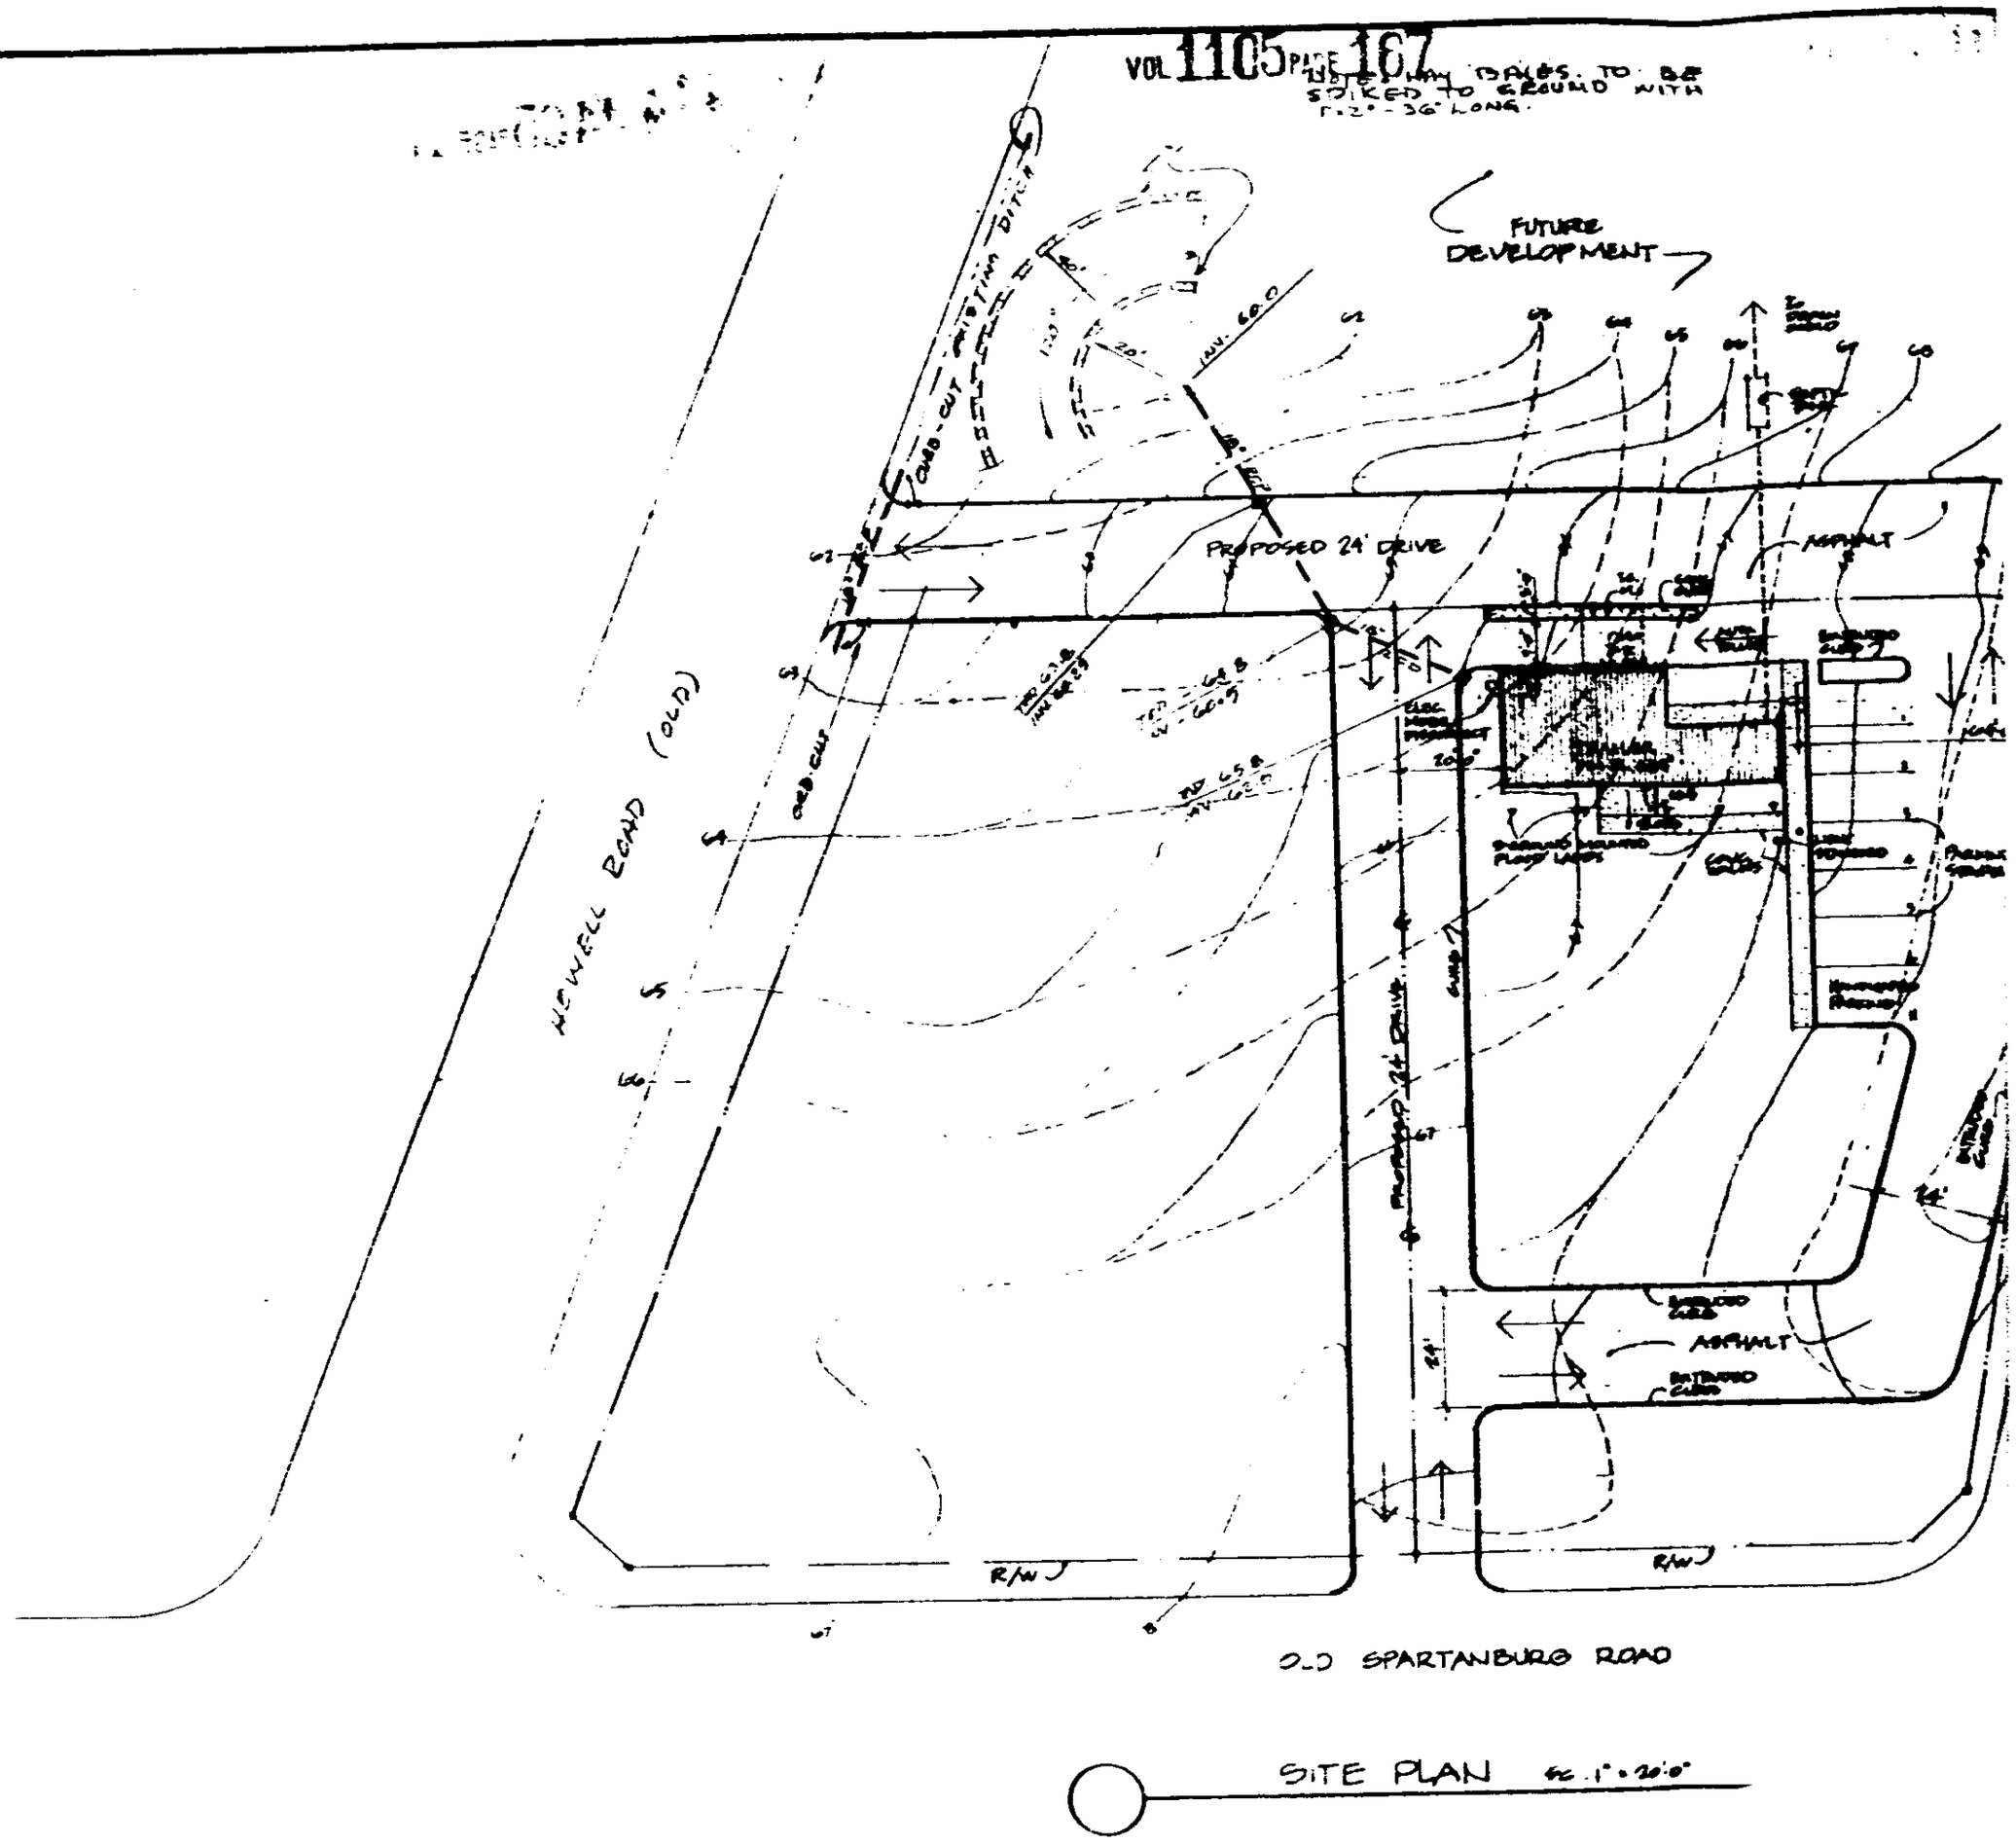
NOTE: HAY BALES TO BE STAKED TO GROUND WITH 1"x2"-36" LONG.
FUTURE DEVELOPMENT
PROPOSED 24' DRIVE
ASPHALT
HOWELL ROAD (OLD)
R/W
OLD SPARTANBURG ROAD
SITE PLAN

4328 RV.2