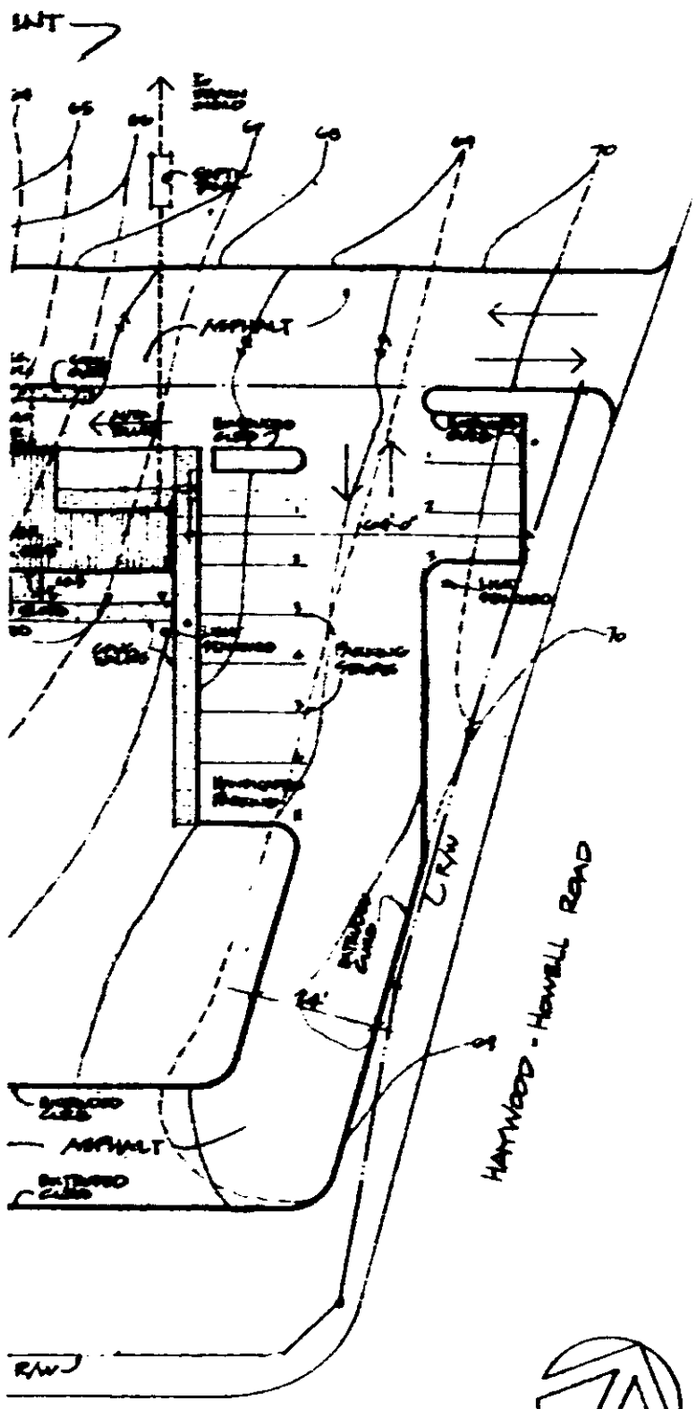

NORTH

Exhibit C

NOTES: 1. USE CONC. CURBS & GUTTERS AT PROPOSED DRIVES EXCEPT WHERE NOTED.
2. EXISTING ELEVATIONS AS PER SURVEY 10-31-78 BY PIEDMONT ENGINEERS GREENVILLE, S.C.
3. FIN. GRADE AT PERIMETER OF BLDG TO BE 69.75'

PROPOSED STORM DRAINAGE PLAN

BY PIEDMONT ENGR., ARCH. & PLANNERS
DEC 3, 1978

Freeman Wells & Major Architects

FIRST FEDERAL TRAILER BRANCH BANK
OLD SPARTANBURG RD. & HAYWOOD-HOWELL RD.
GREENVILLE, S.C.

SITE PLAN

Date 11-20-78

RECORDED JUN 20 1979 37
at 11:34 A.M.

4328 RV-2