4328 RV.2

RECORDED NOV 6 1979 at 10:29 A.M.

15422

DAN P LEACH
ASSOCIATES, ARCHITECTS

GOLDEN FLEECE FIESTA SALT
GREENVALE ——— 4674 CAROLYN

J. WYLDER
D. LEACH

OUTDOOR DINING AREA

1

GENERAL CONSTRUCTION NOTES

1. CONTRACTOR SHALL VISIT THE SITE & DETERMINE EXISTING CONDITIONS WHICH MAY AFFECT THIS WORK.
2. ALL EXPOSED CONCRETE MASONRY UNITS (CMU'S) SHALL BE INTEGRALLY COLORED UNITS. COLOR SHALL MATCH EXISTING CMU, SPLIT RIB PROFILE TO MATCH EXISTING SPLIT RIB CMU.
3. CONTRACTOR SHALL FIELD DETERMINE SIZE OF NEW CONCRETE SLAB AND ADJUST THE BASE COURSE OF CMU TO ESTABLISH A TRUE HORIZONTAL LINE. IF SLOPE IS SUCH THAT WATER WILL BE TRAPPED WITHIN THE AREA, THE CONTRACTOR SHALL NOTIFY THE ARCHITECT FOR INSTRUCTIONS PRIOR TO LAYING ANY CMU.
4. CONTRACTOR SHALL BE RESPONSIBLE FOR PUBLIC SAFETY. BARRICADES, SAFETY INDICATORS, ETC. SHALL BE ERECTED AS SUPPLIED AS NEEDED OR REQUIRED.
5. CONTRACTOR SHALL MAKE SURE THAT EXISTING TREES ARE PROTECTED DURING CONSTRUCTION.
6. IF ANY CMU TYPES OR SIZES ARE LOST OR DELIVERED (SPECIAL) (TRIM AS INDICATED) THE CONTRACTOR SHALL NOTIFY THE ARCHITECT FOR ALTERNATE METHOD OF CONSTRUCTION.

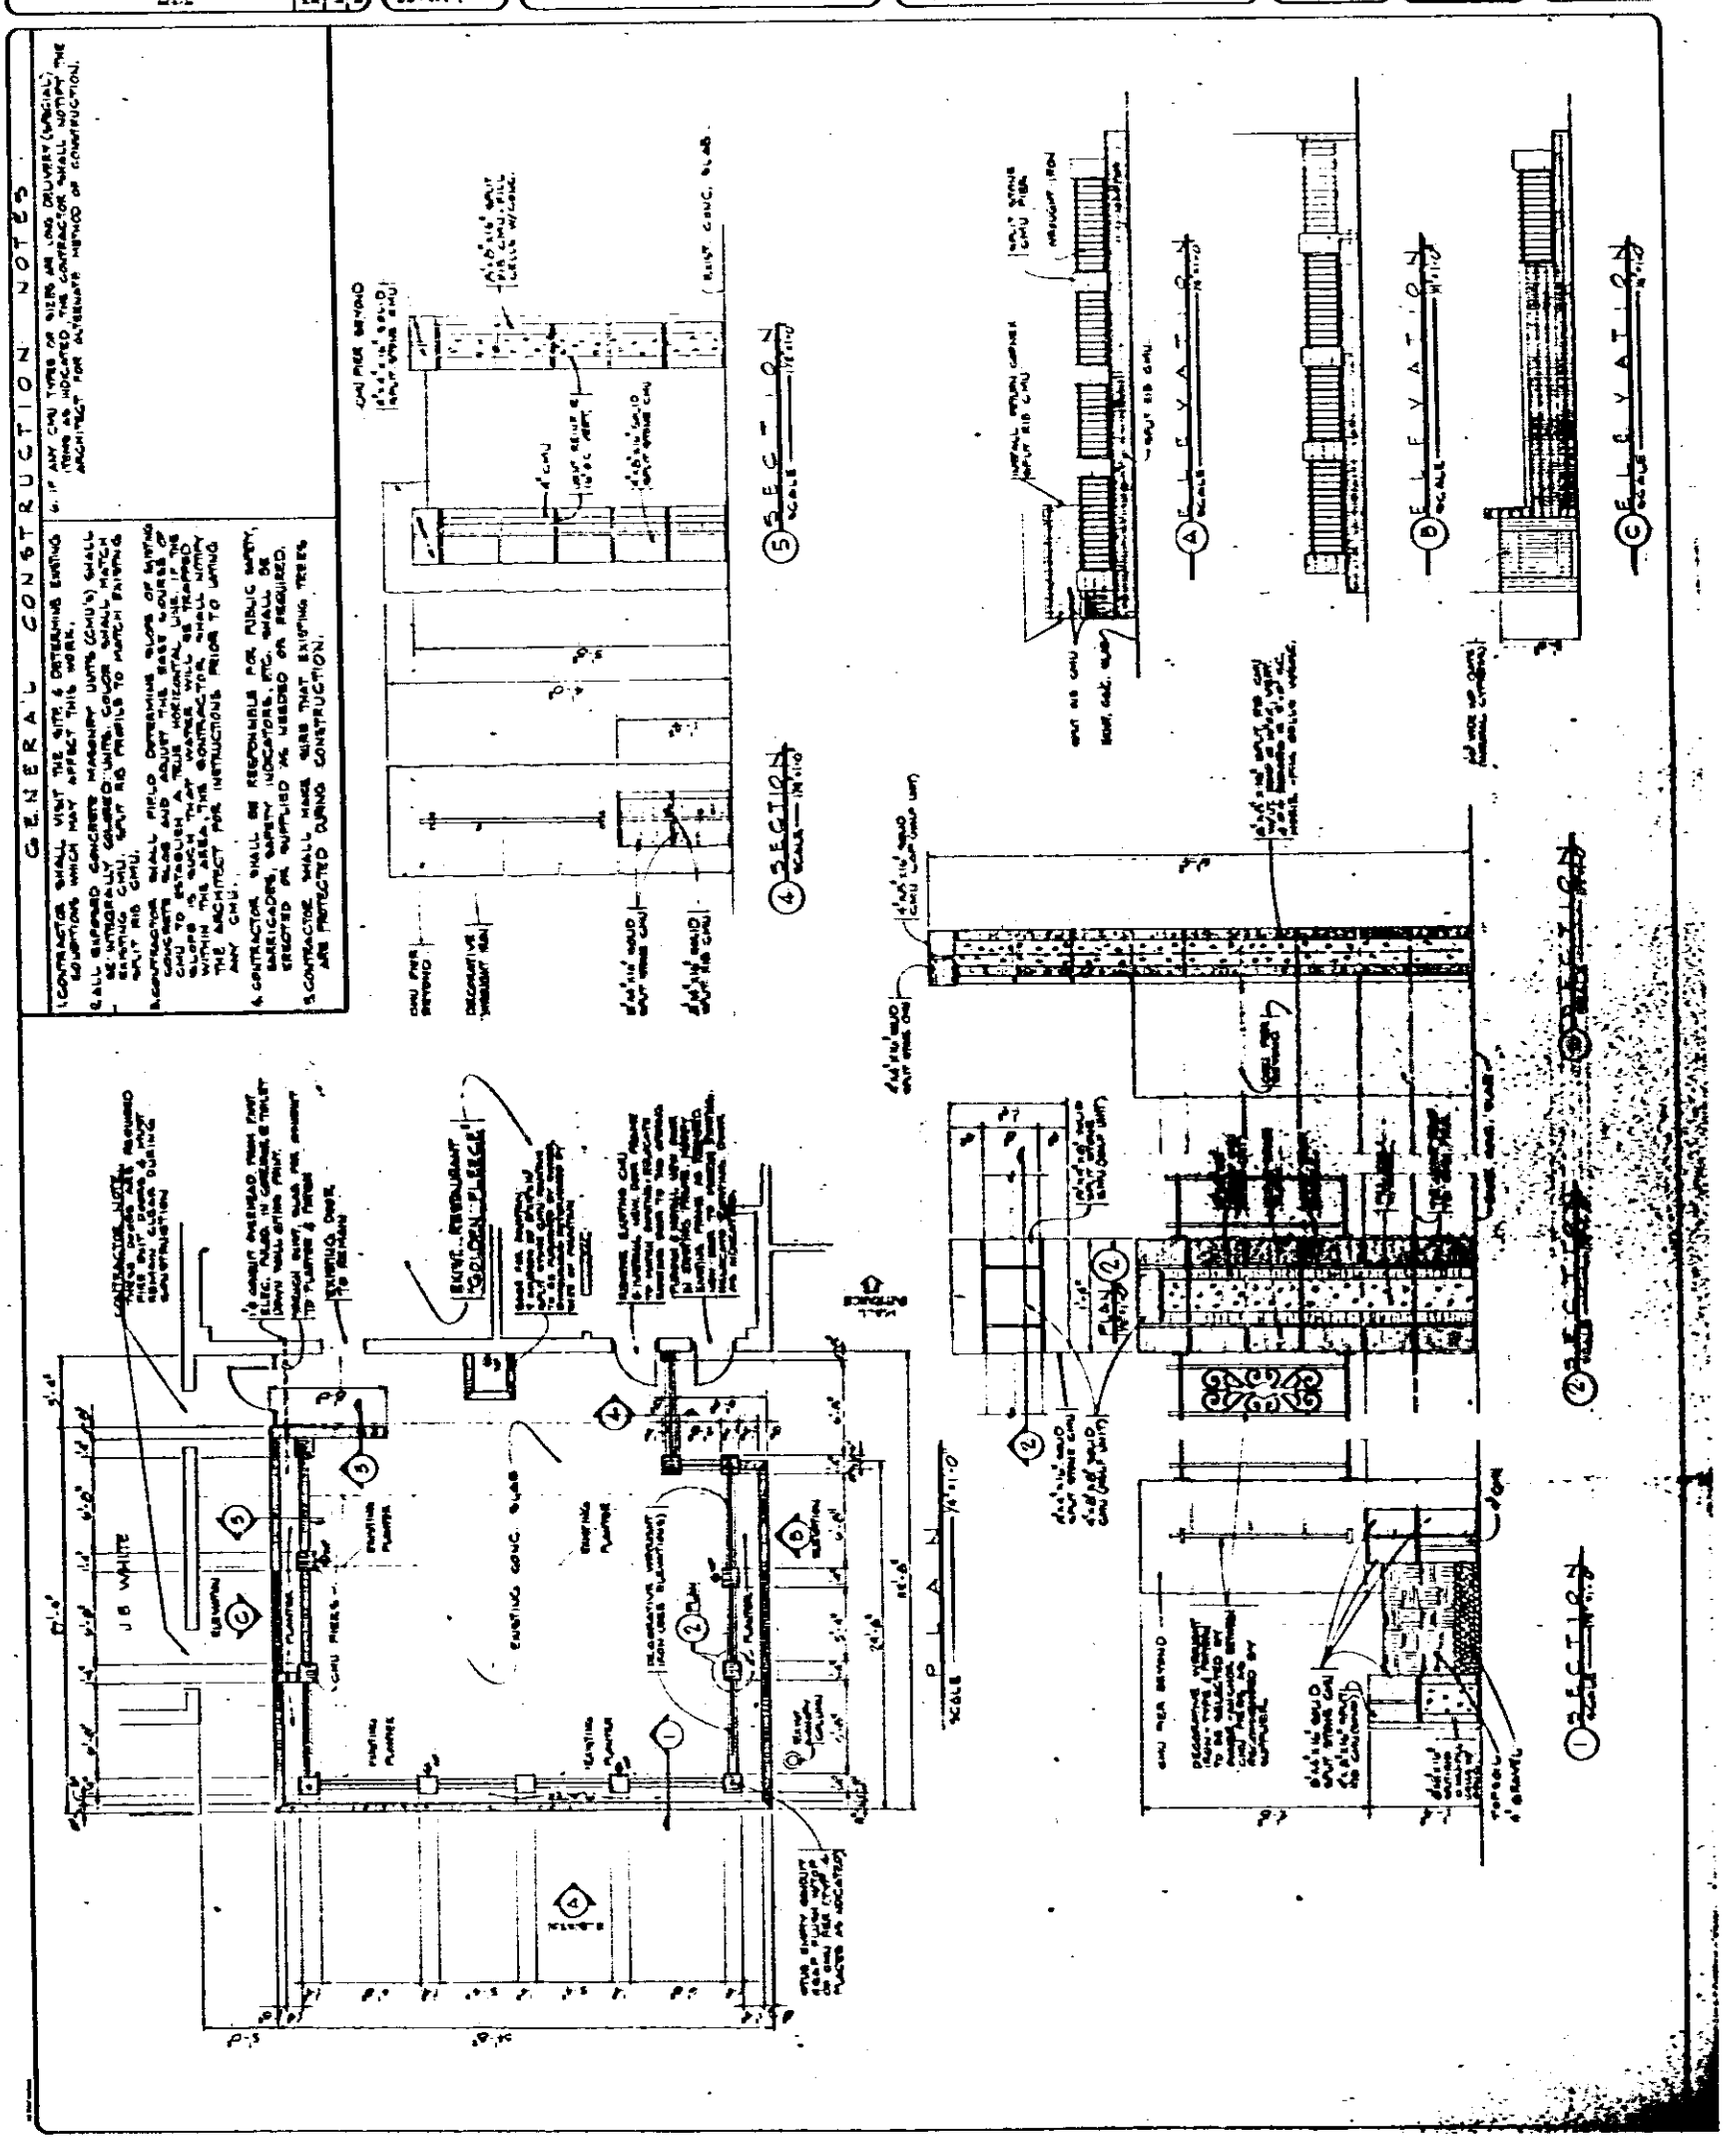
SECTION
SCALE
ELEVATION
SCALE
PLAN
SCALE
GOLDEN FLEECE RESTAURANT
EXISTING CMU WALL
EXISTING PLANTER
EXISTING PLANTER
EXISTING CMU WALL
EXISTING PLANTER
EXISTING PLANTER
J.B. WHITE
EXISTING PLANTER
EXISTING PLANTER
EXISTING PLANTER