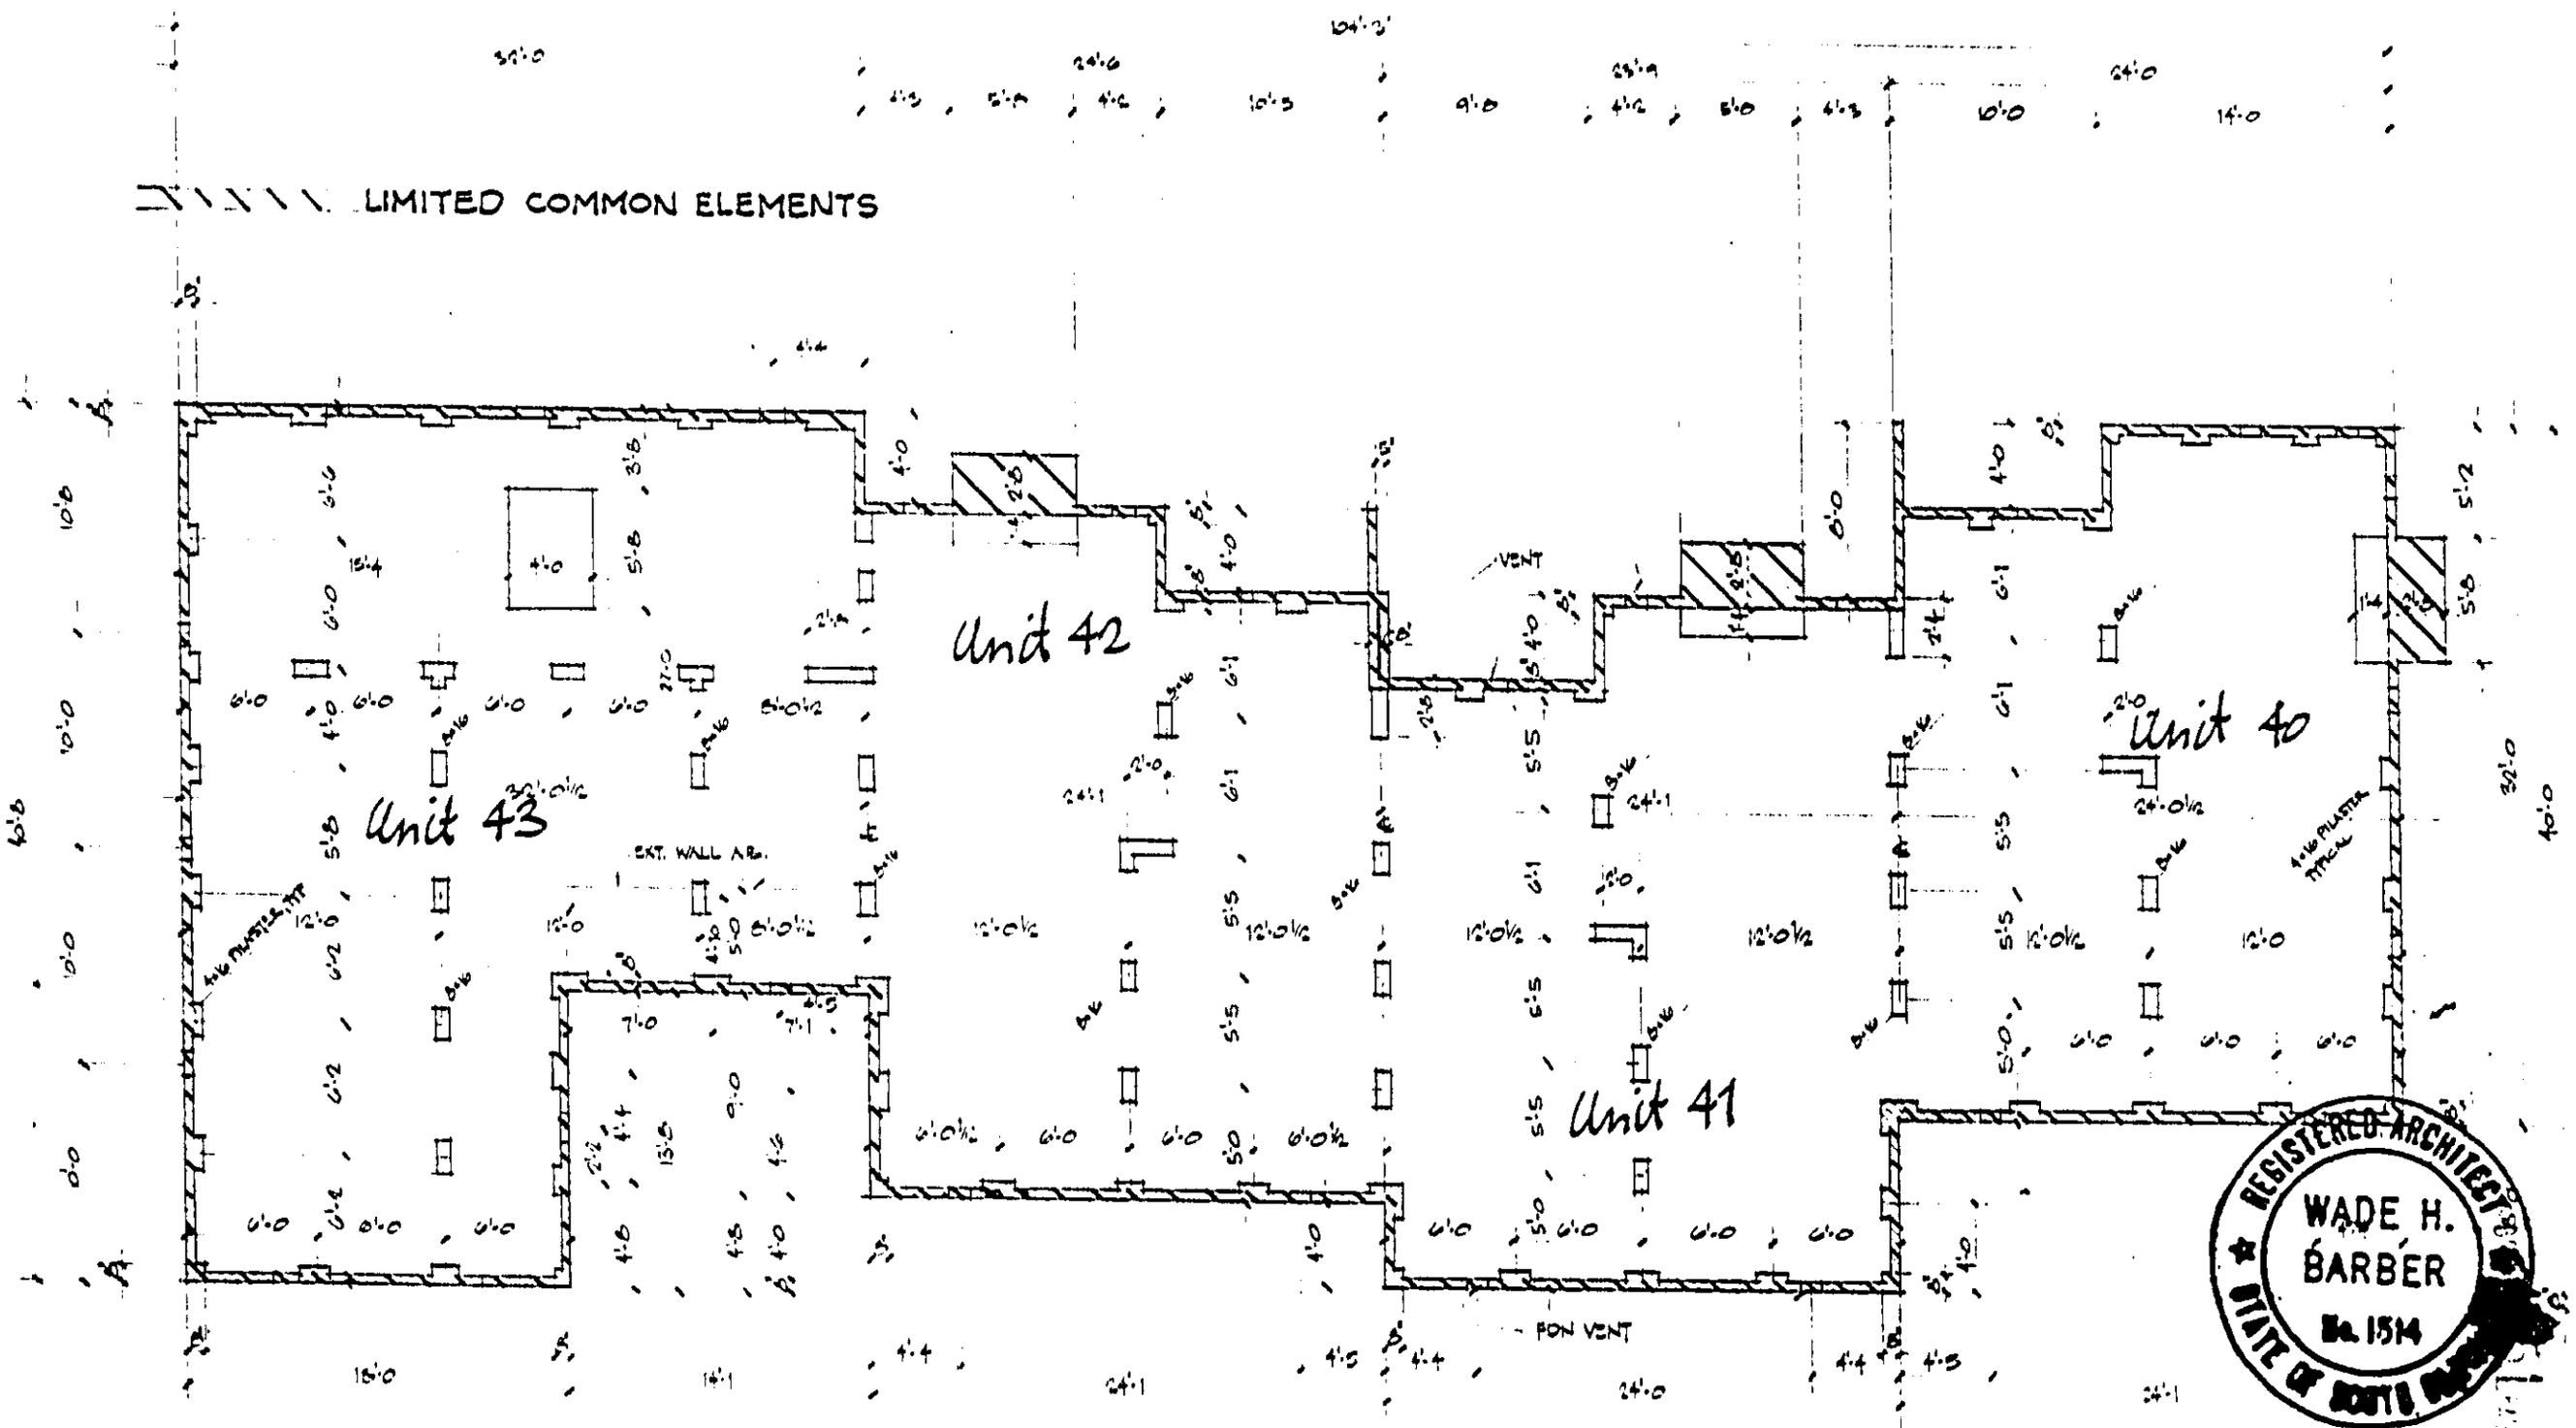

CERTIFICATE

I, Wade H. Barber, do hereby certify that these plans fully depict within reasonable construction tolerances the layout, location, letter identification and dimensions of the buildings and dwellings contained therein.

Wade H. Barber

NOTE:
1. SIDING BLDG
2. FLOOR ELEVATIONS TO BE ESTABLISHED IN FIELD BY OWNER
3. SOIL CAPACITY ASSUMED TO BE 2500 PSF. VERIFICATION AS REQD BY OWNER
4. FOOTINGS TO BE 2000 PSI CONC. 8" DEEP x 4" WIDER THAN FDN WALL &/OR PIER IN EACH DIRECTION, I.E. 8x16 PIER TO HAVE 16x32x8" DEEP FTG. INSTALL (1) #4 @ CONT FTG EXCEPT @ FILL AREAS INSTALL (2) #4

0 5 10 20

FOUNDATION · BLDG G
SIDING

4328 RV-2

0088