"EXHIBIT A"
Attached to and made a part of deed
of Ollie Burns Coleman, et al, to
Rabon Creek Rural Water District
Dated February 28, 1983.

VOL 1191 PAGE 192

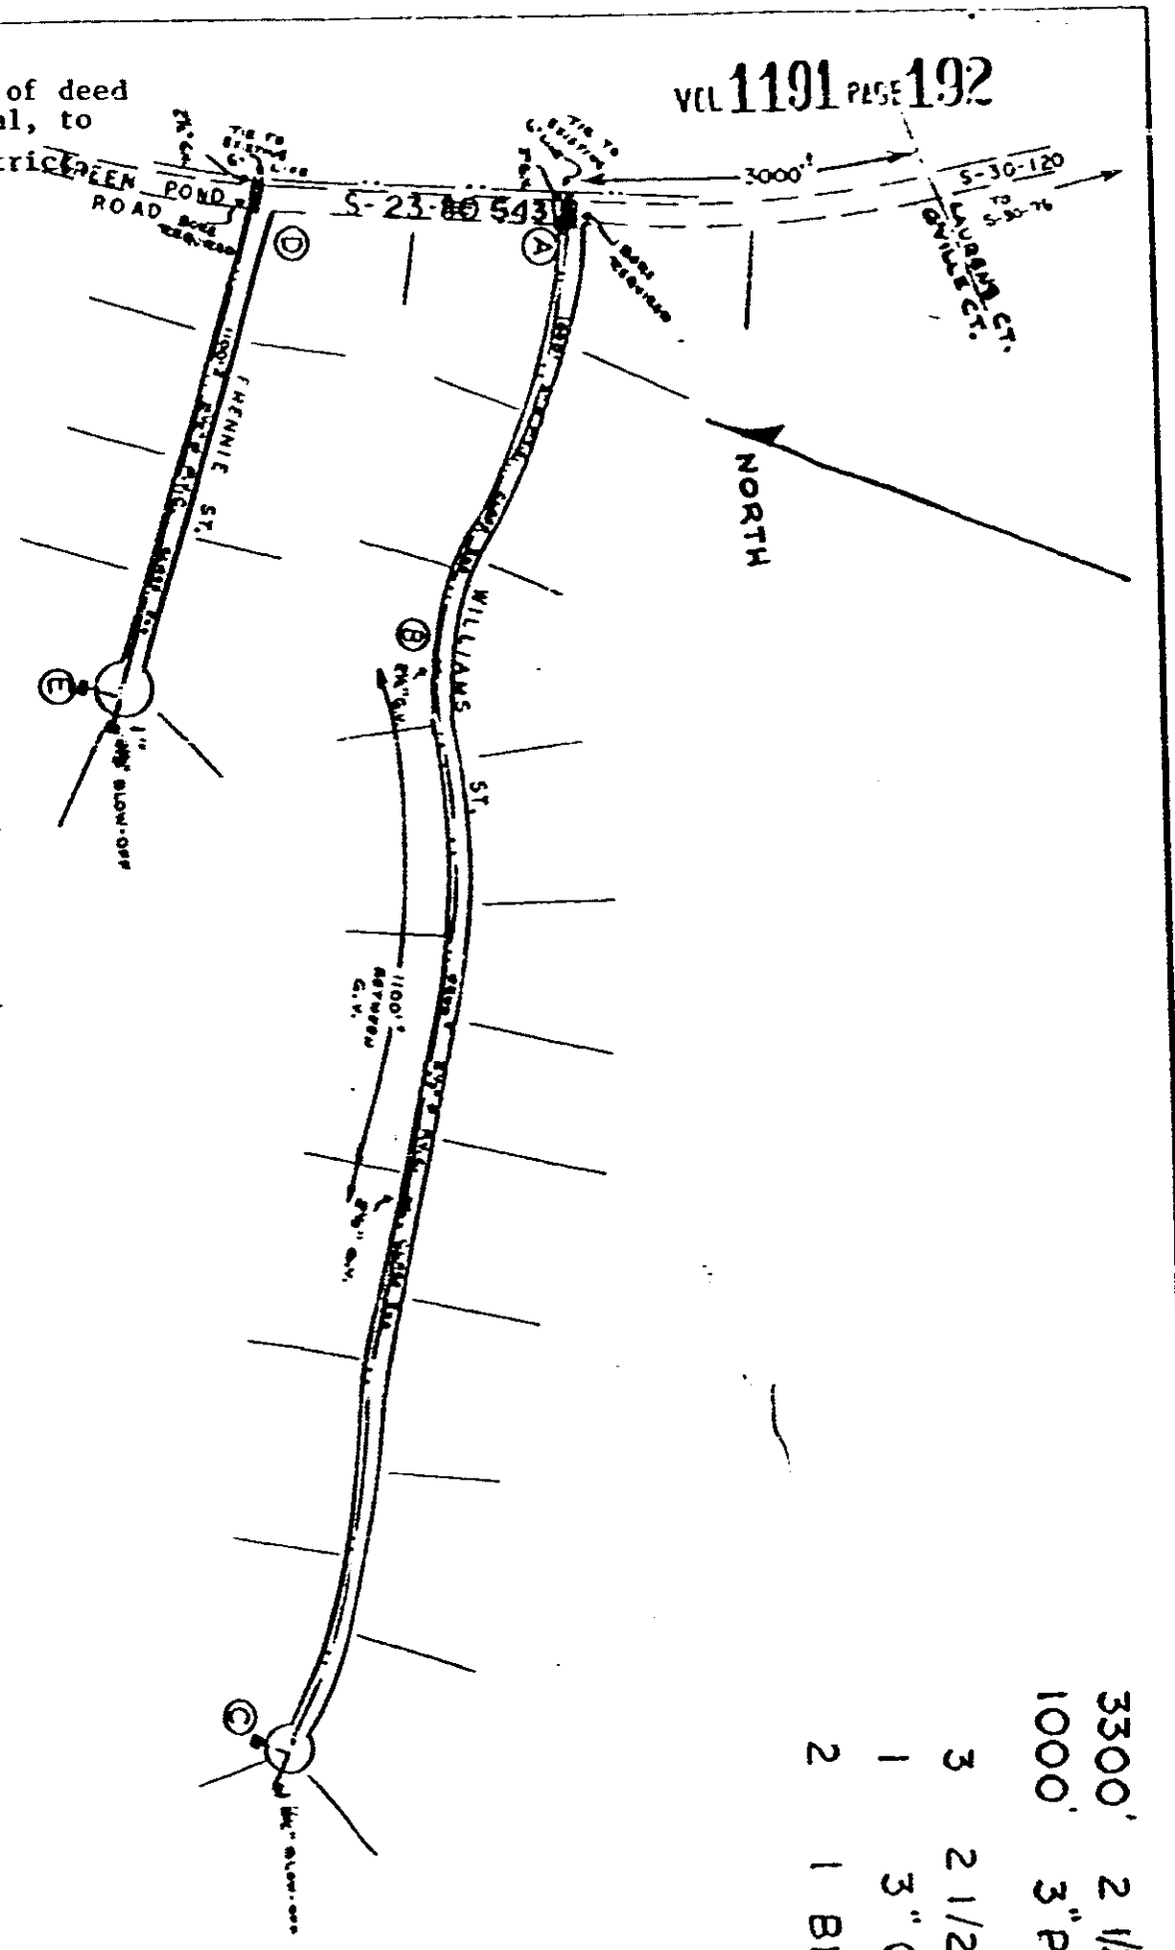

SMITH AND BROOKS, INC.

By: _____
Walter H. Smith, Jr.
President & Secretary

3300' 2 1/2" PVC CLASS 200
1000' 3" PVC CLASS 200
3 2 1/2" GATE VALVE
1 3" GATE VALVE
2 1 BLOWOFF

STATE OF SOUTH CAROLINA
GREENVILLE COUNTY
WATER SYSTEM
FOR
COLEMAN EST.

RECORDED JUN 27 1983 at 10:45 A.M. 35337