VOL 1223 PAGE 206

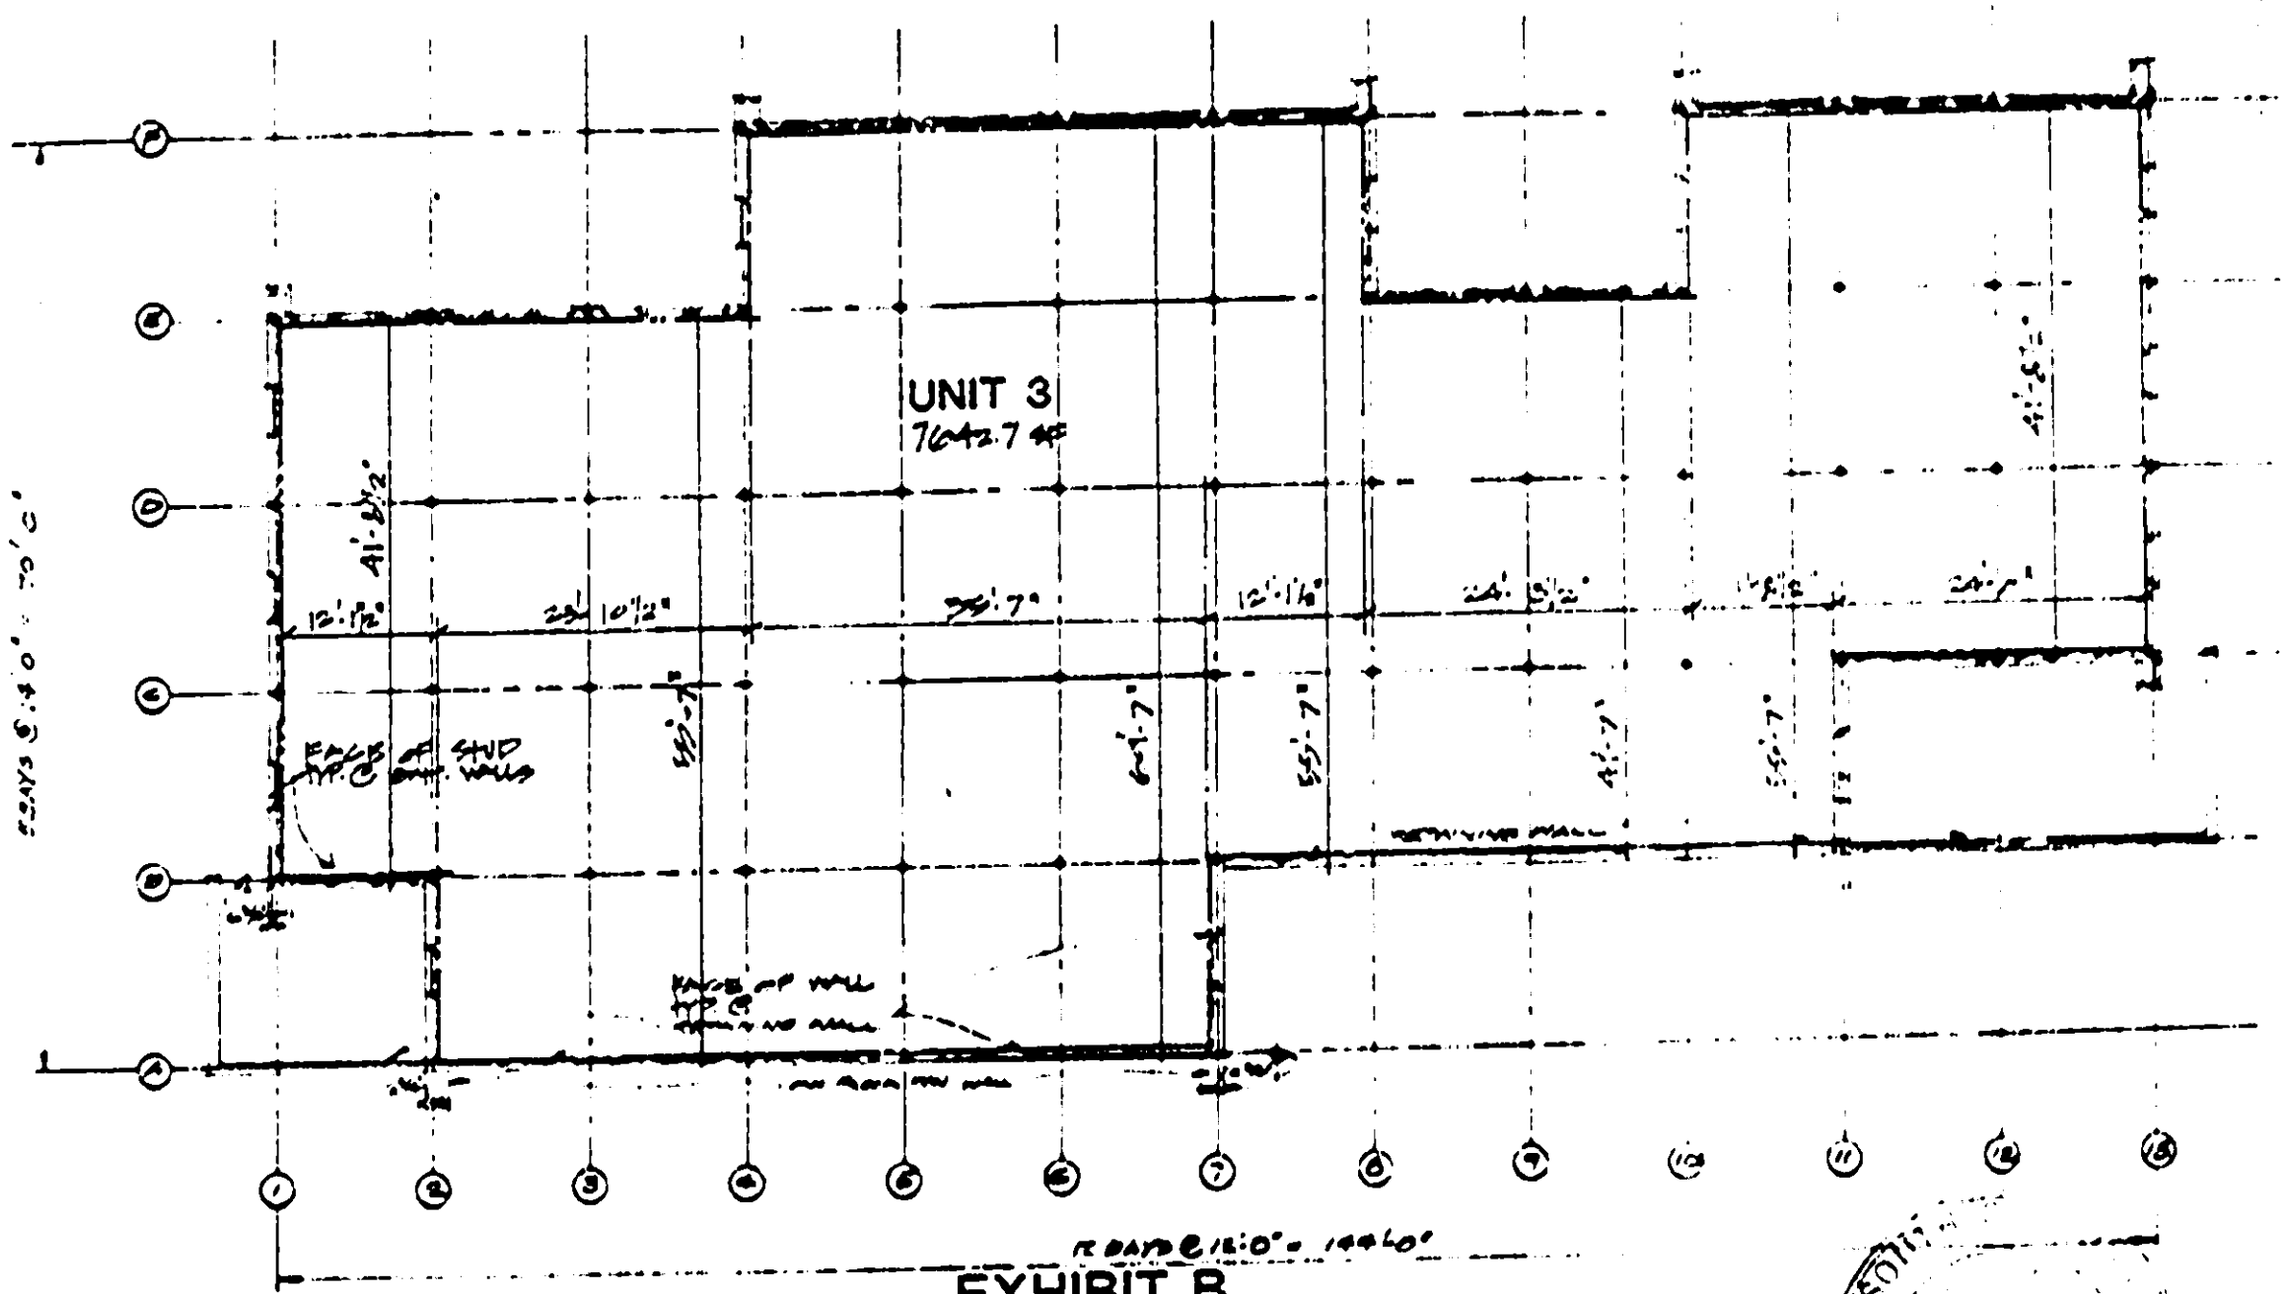

EXHIBIT B

GROUND LEVEL FLOOR PLAN

SCALE 1/8" = 1'-0"

PHYSICIANS CENTER
GREENVILLE, S.C.