Microfilmed

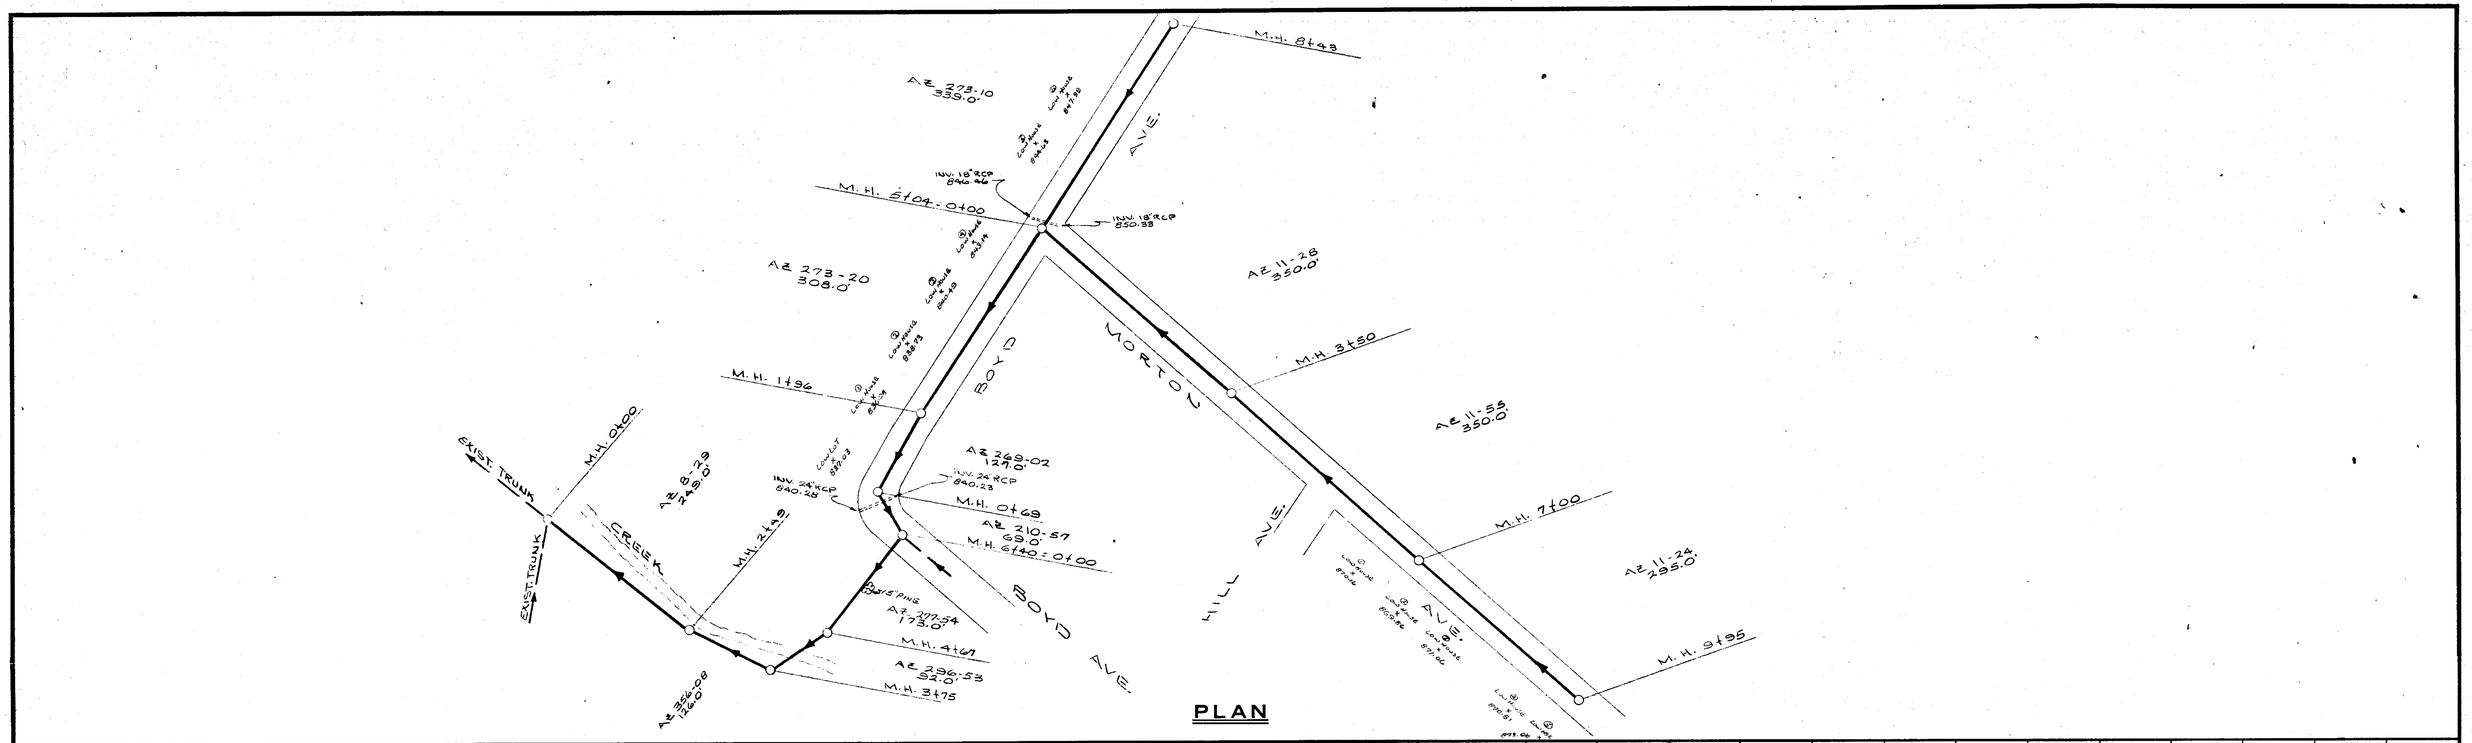

PLAN

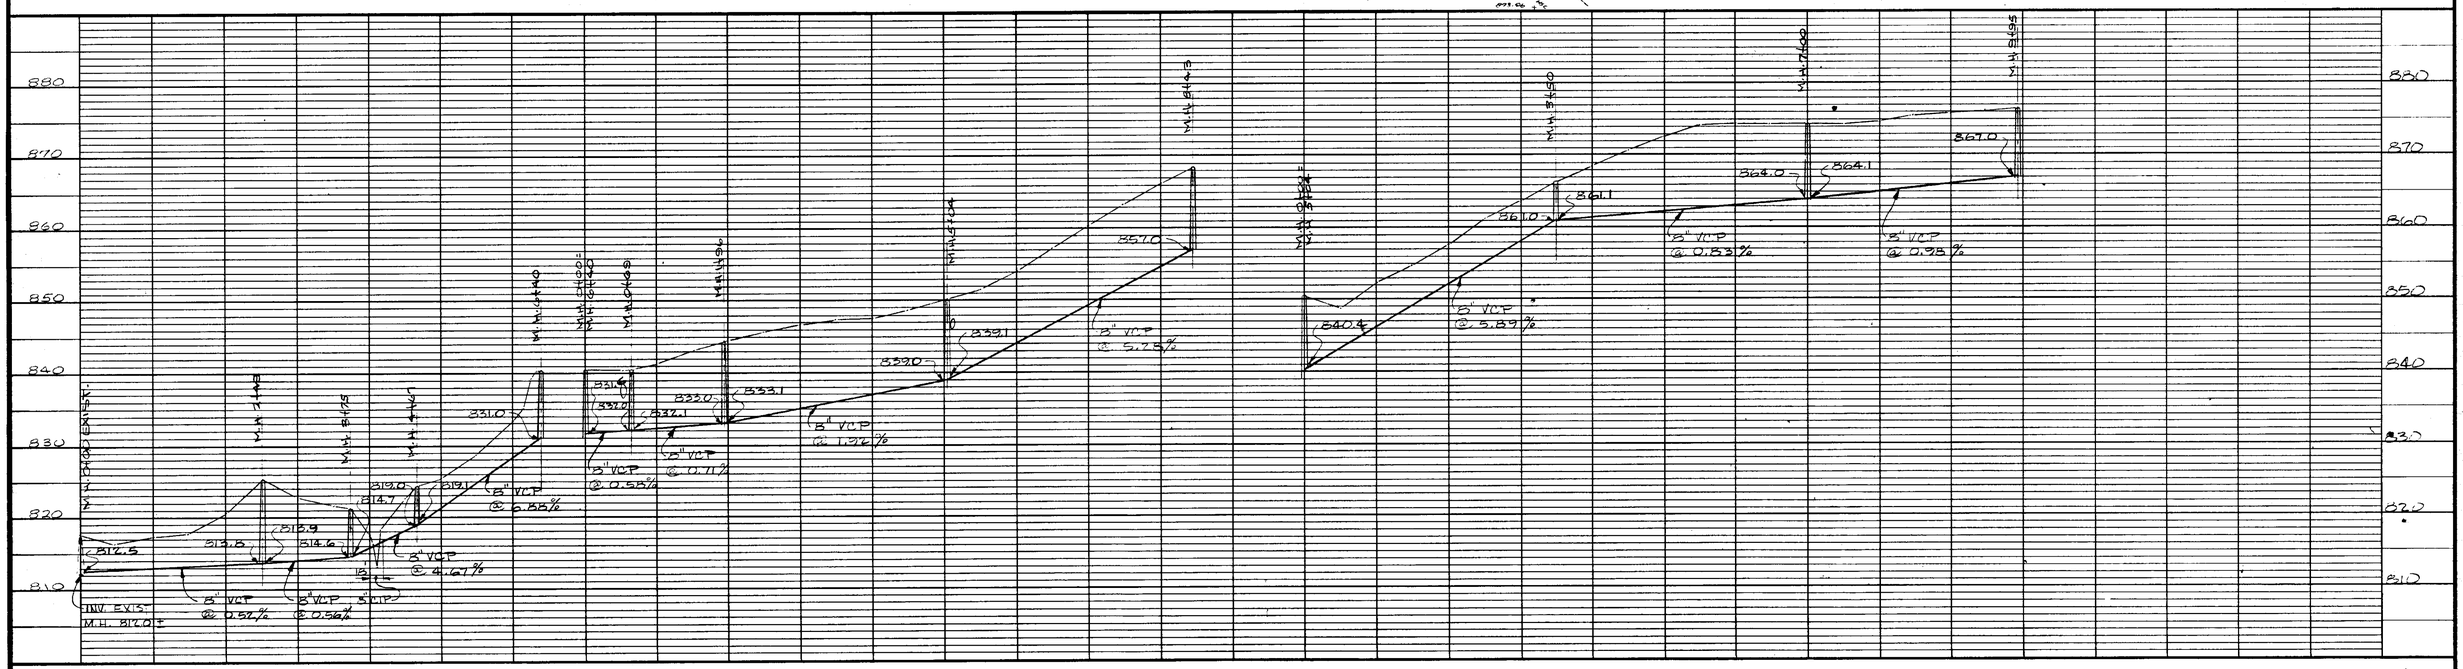

PROFILE

BOOK 4 V PAGE 1D B

NO.	DATE	BY	REVISIONS DESCRIPTION

NORTH

SCALE

HORIZONTALLY 1" = 100'

VERTICALLY 1" = 10'

S. PICKENS ANDERSON STATE OF SOUTH CAROLINA NO. 772 REGISTERED ENGINEER

TOWN OF SIMPSONVILLE
GREENVILLE COUNTY, S.C.
ROCK CREEK BASIN
SANITARY SEWERS

PLAN AND PROFILE
LATERAL SYSTEM

P I E D M O N T
ENGINEERS & ARCHITECTS
420 PARK AVE., GREENVILLE, S.C.

SHEET NO. A-5

DWN A.T. & J.G.
CKD T.T.
APPD
JOB 20314
DATE FEB 70