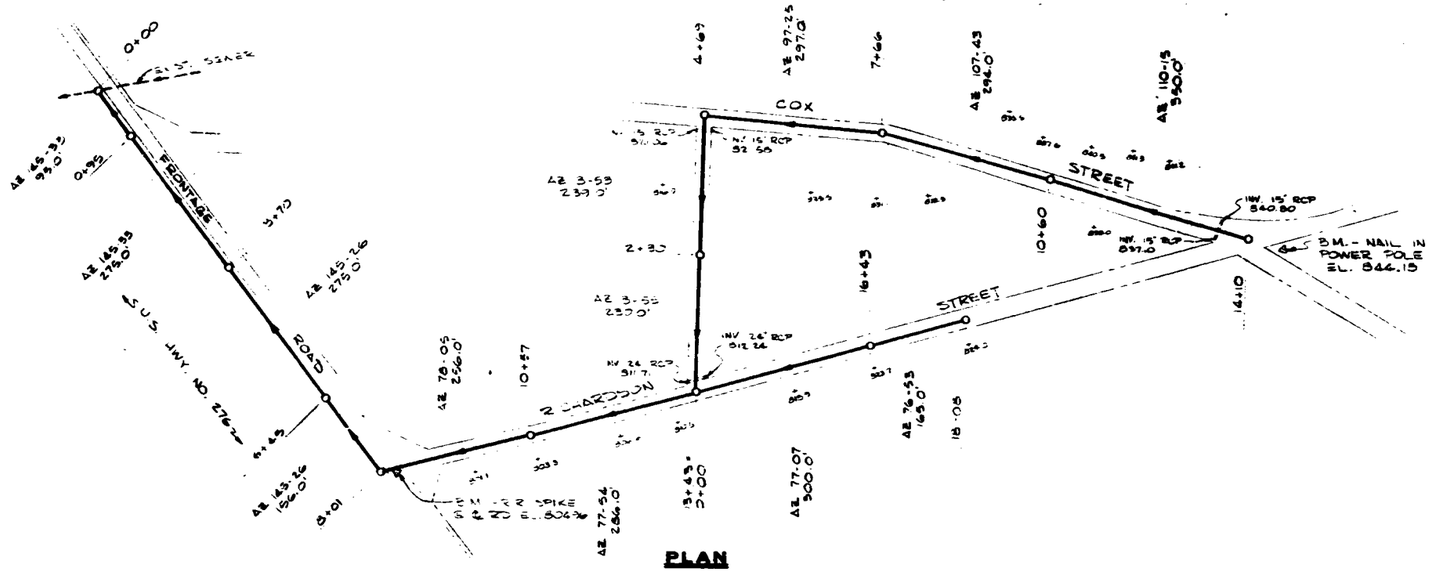

PLAN

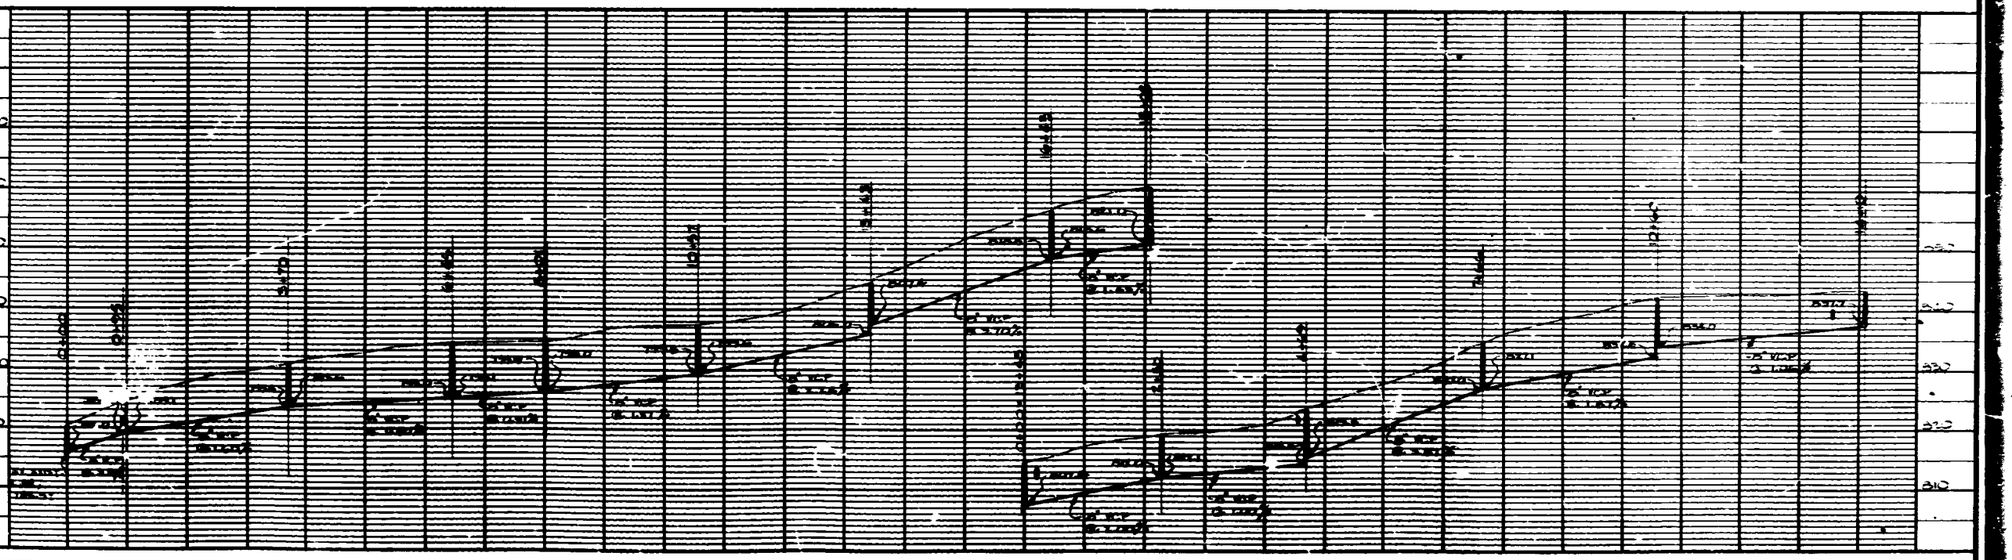

PROFILE

REVISIONS			NORTH	SCALE	TOWN OF SIMPSONVILLE GREENVILLE COUNTY, S.C. ROCK CREEK BASIN SANITARY SEWERS	A-6
NO.	DATE	BY		HORIZONTAL 1" = 100'	PLAN AND PROFILE LATERAL SYSTEM	DWN J.G.
				VERTICAL 1" = 10'		CKD T.T.
						APPD
					PIEDMONT ENGINEERS & ARCHITECTS 420 PARK AVE. GREENVILLE, S.C.	JOB 20314
						DATE FEB. 70