Microfilmed

FED. ROAD DIST. No.	STATE	FEDERAL PROJ. NO.	FISCAL YEAR	SHEET No.	TOTAL SHEETS

PLAN — SURVEYED — PLOTTED — NOTE BOOK — NO. — ALIGNMENT CHECKED — RT. OF WAY CHECKED — BY — DATE

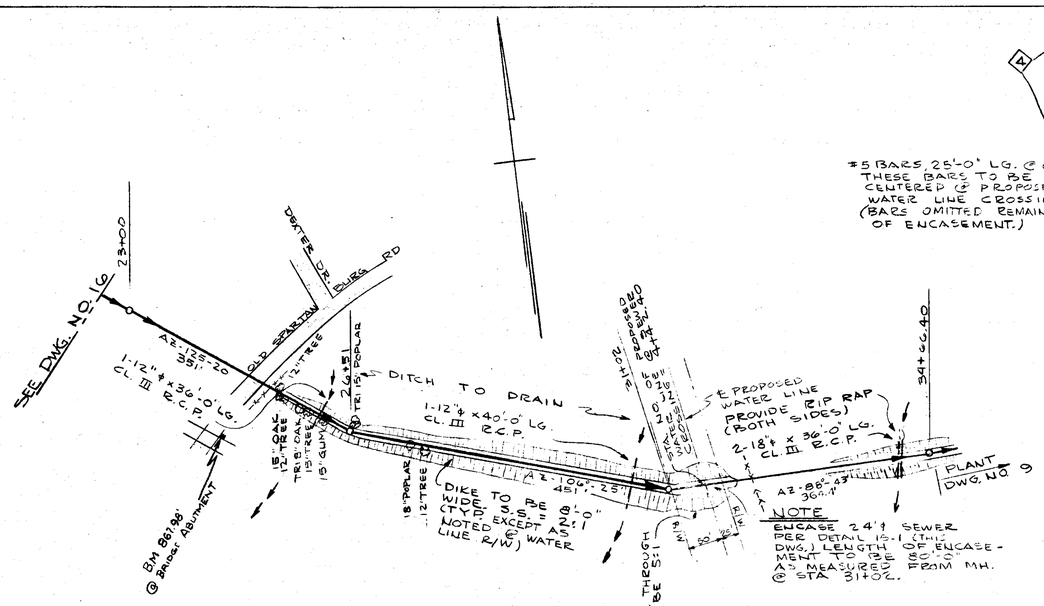

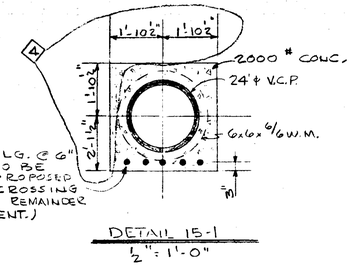

#5 BARS, 25'-0" LG. @ 6" THESE BARS TO BE CENTERED @ PROPOSED WATER LINE CROSSING (BARS OMITTED REMAINDER OF ENCASEMENT.)

DETAIL 15-1
½" = 1'-0"

NOTE:
1. PLACING OF FILL & 12" & 18" ϕ DRAIN LINES TO BE INCLUDED IN LUMP SUM PRICE OF PLANT. PLACING OF FILL & DRAIN LINES BY PLANT CONTR.

OUTFALL LINE

OUTFALL LINE

NO.	DATE	BY	REVISIONS
4	12-6-64	P.D.	INCREASED SIZE OF ENCASEMENT
3	11-22-64	P.D.	REVISED PROFILE @ W.W. R/W
2	11-22-63	P.D.	ADDED ENCASEMENT DETAIL 15-1. RELOCATED MH @ STA. 31+54 TO STA. 31+02, CHANGED S.S. & FILL
			COMPACTION THROUGH W.W R/W.
1	9-23-63	P.D.	GENERAL

WADE HAMPTON WATER AND SEWER DISTRICT
GREENVILLE COUNTY, S. C.

PLAN AND PROFILE TRUNK SYSTEM

PIEDMONT ENGINEERING SERVICE
GREENVILLE, S. C.

DRAWN BY — CHECKED BY — DATE JULY 1963 — DWG. No. 15

SCALE
HOR. - 1" = 100'
VERT. - 1" = 10'

PROFILE — SURVEYED — PLOTTED — GRADES CHECKED — S.M.= NOTED — STRUCTURE NOTATNS CHKD — NOTE BOOK — NO. — BY — DATE

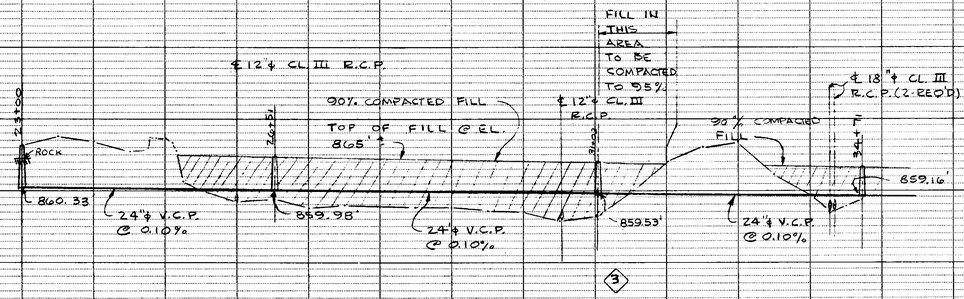

BOOK 4 V PAGE 23

SINGLE PLAN AND PROFILE — DOTTED
H. A. ROGERS CO. - MINNEAPOLIS - ST. PAUL - DULUTH

State Proj. No. ..... Sheet No. ..... of ..... Sheets