Microfilmed

FED. ROAD DIST. No.	STATE	FEDERAL PROJ. NO.	FISCAL YEAR	SHEET No.	TOTAL SHEETS

PLAN — SURVEYED, PLOTTED, ALIGNMENT CHECKED, PROFILE CHECKED, NOTE BOOK NO., BY, DATE

PROFILE — SURVEYED, PLOTTED, ALIGNMENT CHECKED, PROFILE CHECKED, NOTE BOOK NO., STRUCTURE NOTATIONS CHKD, BY, DATE

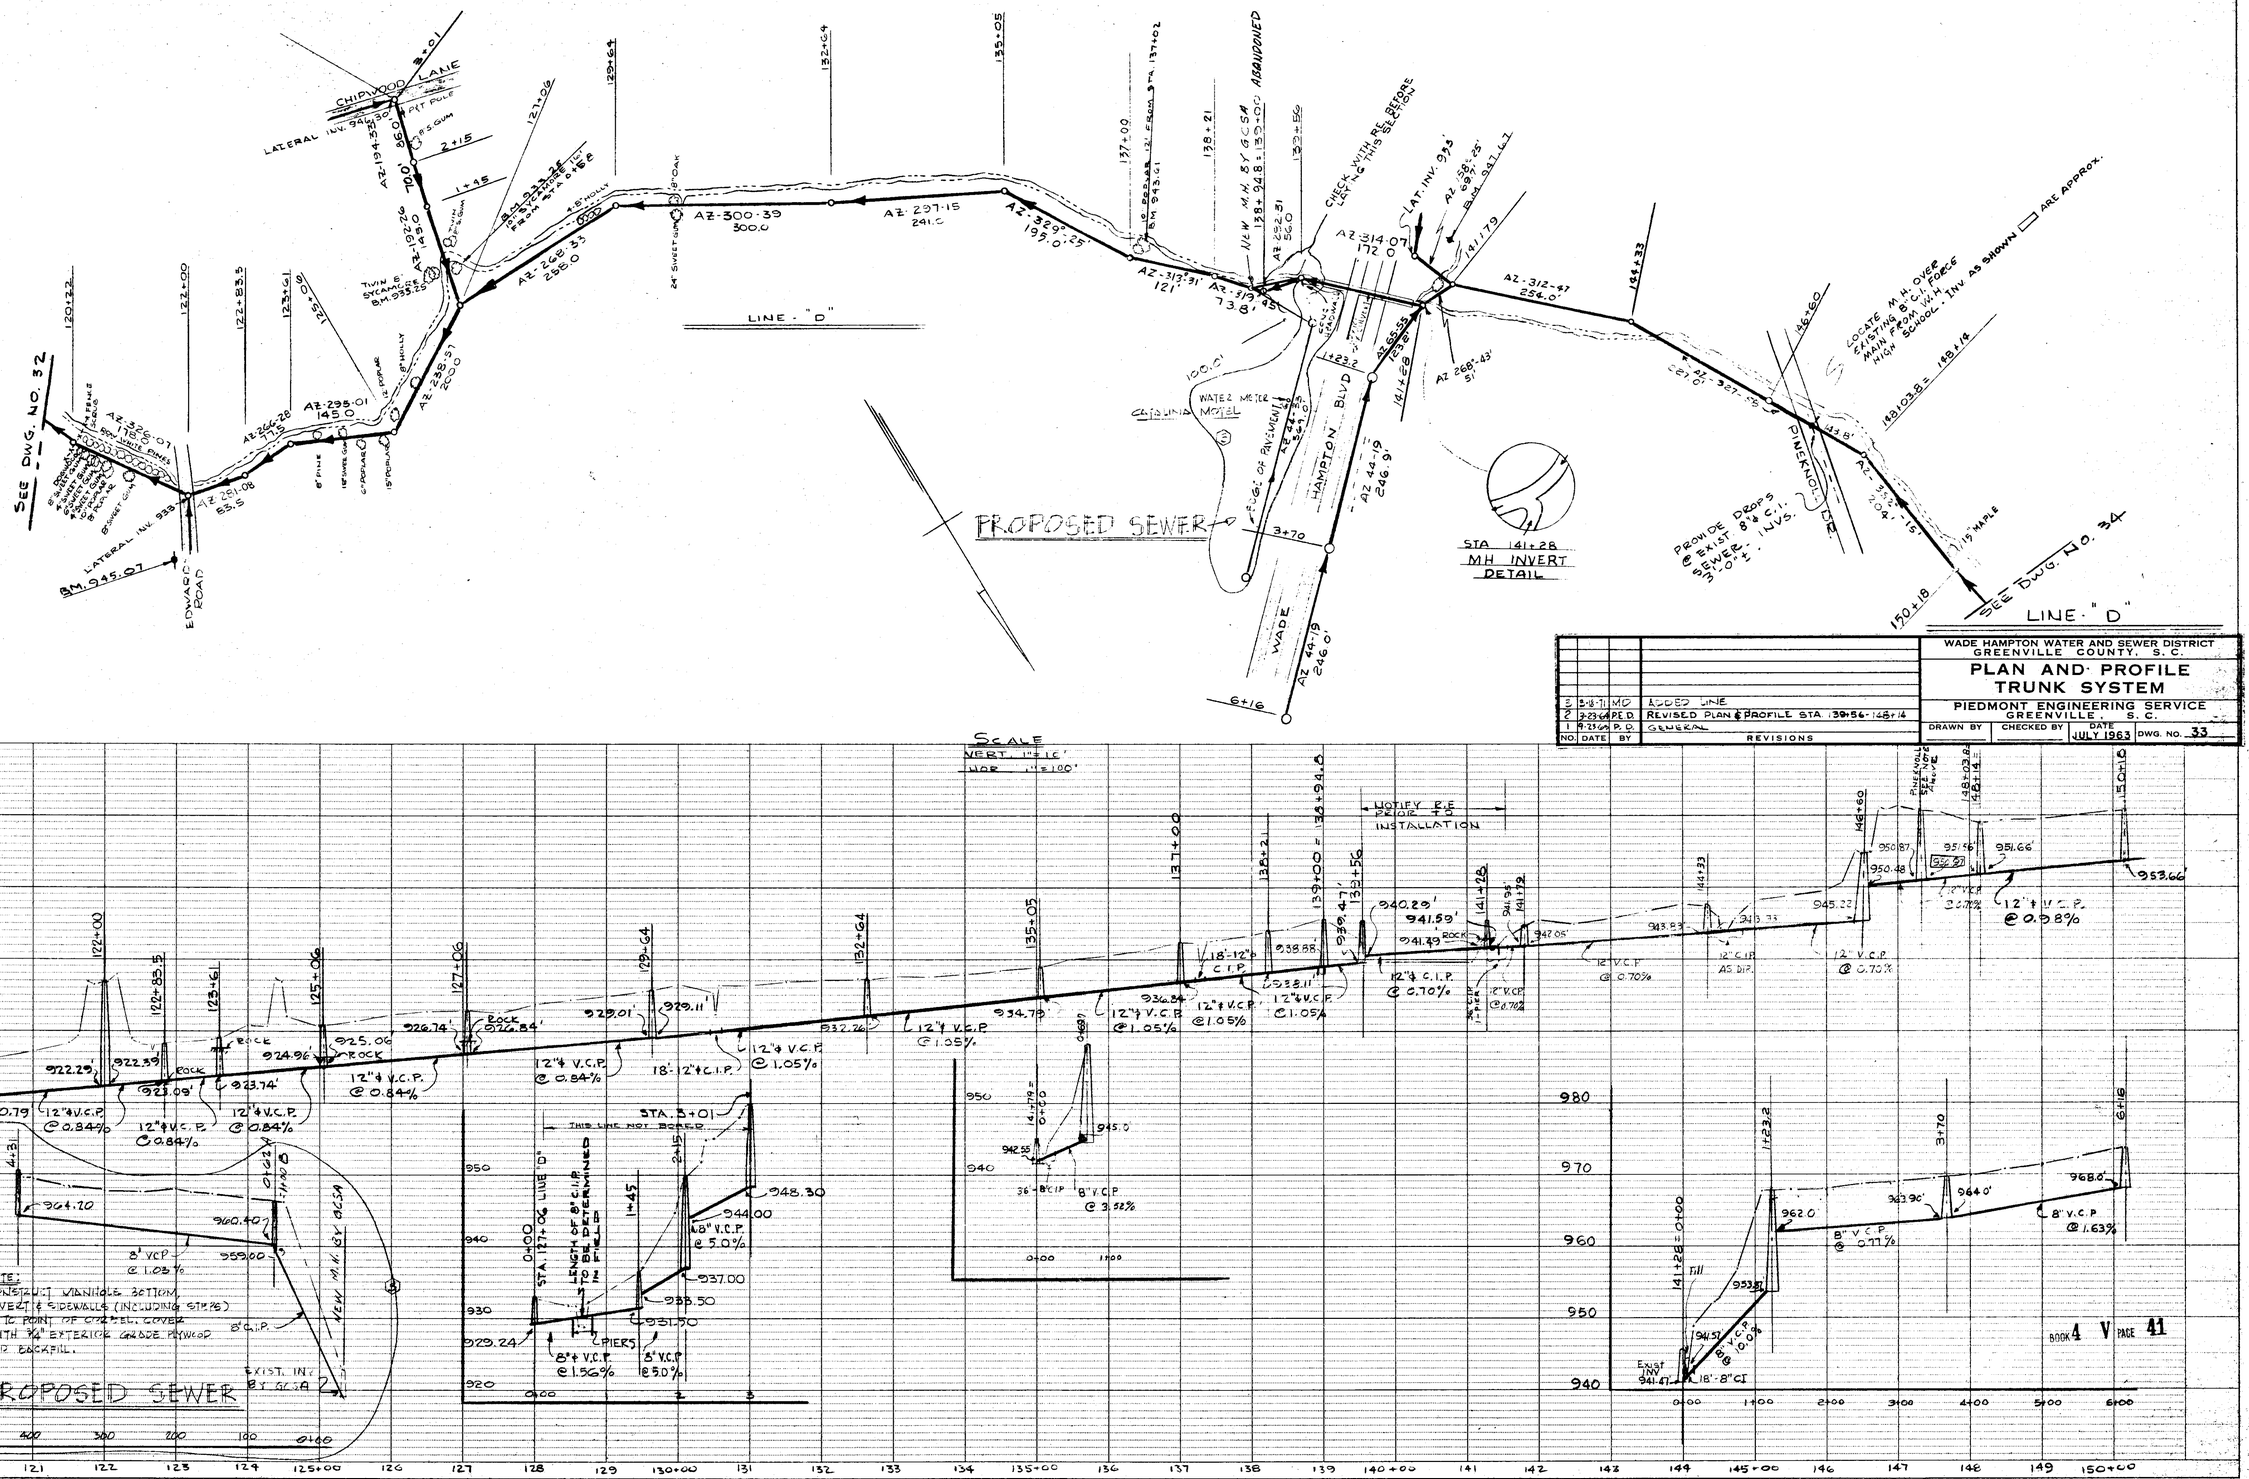

NO.	DATE	BY	REVISIONS
3	3-8-71	MD	ADDED LINE
2	2-23-64	P.E.D.	REVISED PLAN & PROFILE STA. 139+56 - 148+14
1	9-25-63	P.E.D.	GENERAL

WADE HAMPTON WATER AND SEWER DISTRICT
GREENVILLE COUNTY, S. C.

PLAN AND PROFILE TRUNK SYSTEM

PIEDMONT ENGINEERING SERVICE
GREENVILLE, S. C.

DRAWN BY | CHECKED BY | DATE JULY 1963 | DWG. NO. 33

BOOK 4 V PAGE 41

SINGLE PLAN AND PROFILE — DOTTED
N. A. ROGERS CO. - MINNEAPOLIS - ST. PAUL - DULUTH

State Proj. No. ..... Sheet No. ..... of ..... Sheets