Microfilmed

FED. ROAD DIST. No.	STATE	FEDERAL PROJ. NO.	FISCAL YEAR	SHEET No.	TOTAL SHEETS

PLAN — SURVEYED / PLOTTED / ALIGNMENT CHECKED / RT. OF WAY CHECKED / NOTE BOOK / NO.

PROFILE — SURVEYED / PLOTTED / GRADES CHECKED / 8 MH NOTED / STRUCTURE NOTATNG CHKD / NOTE BOOK / NO.

NO.	DATE	BY

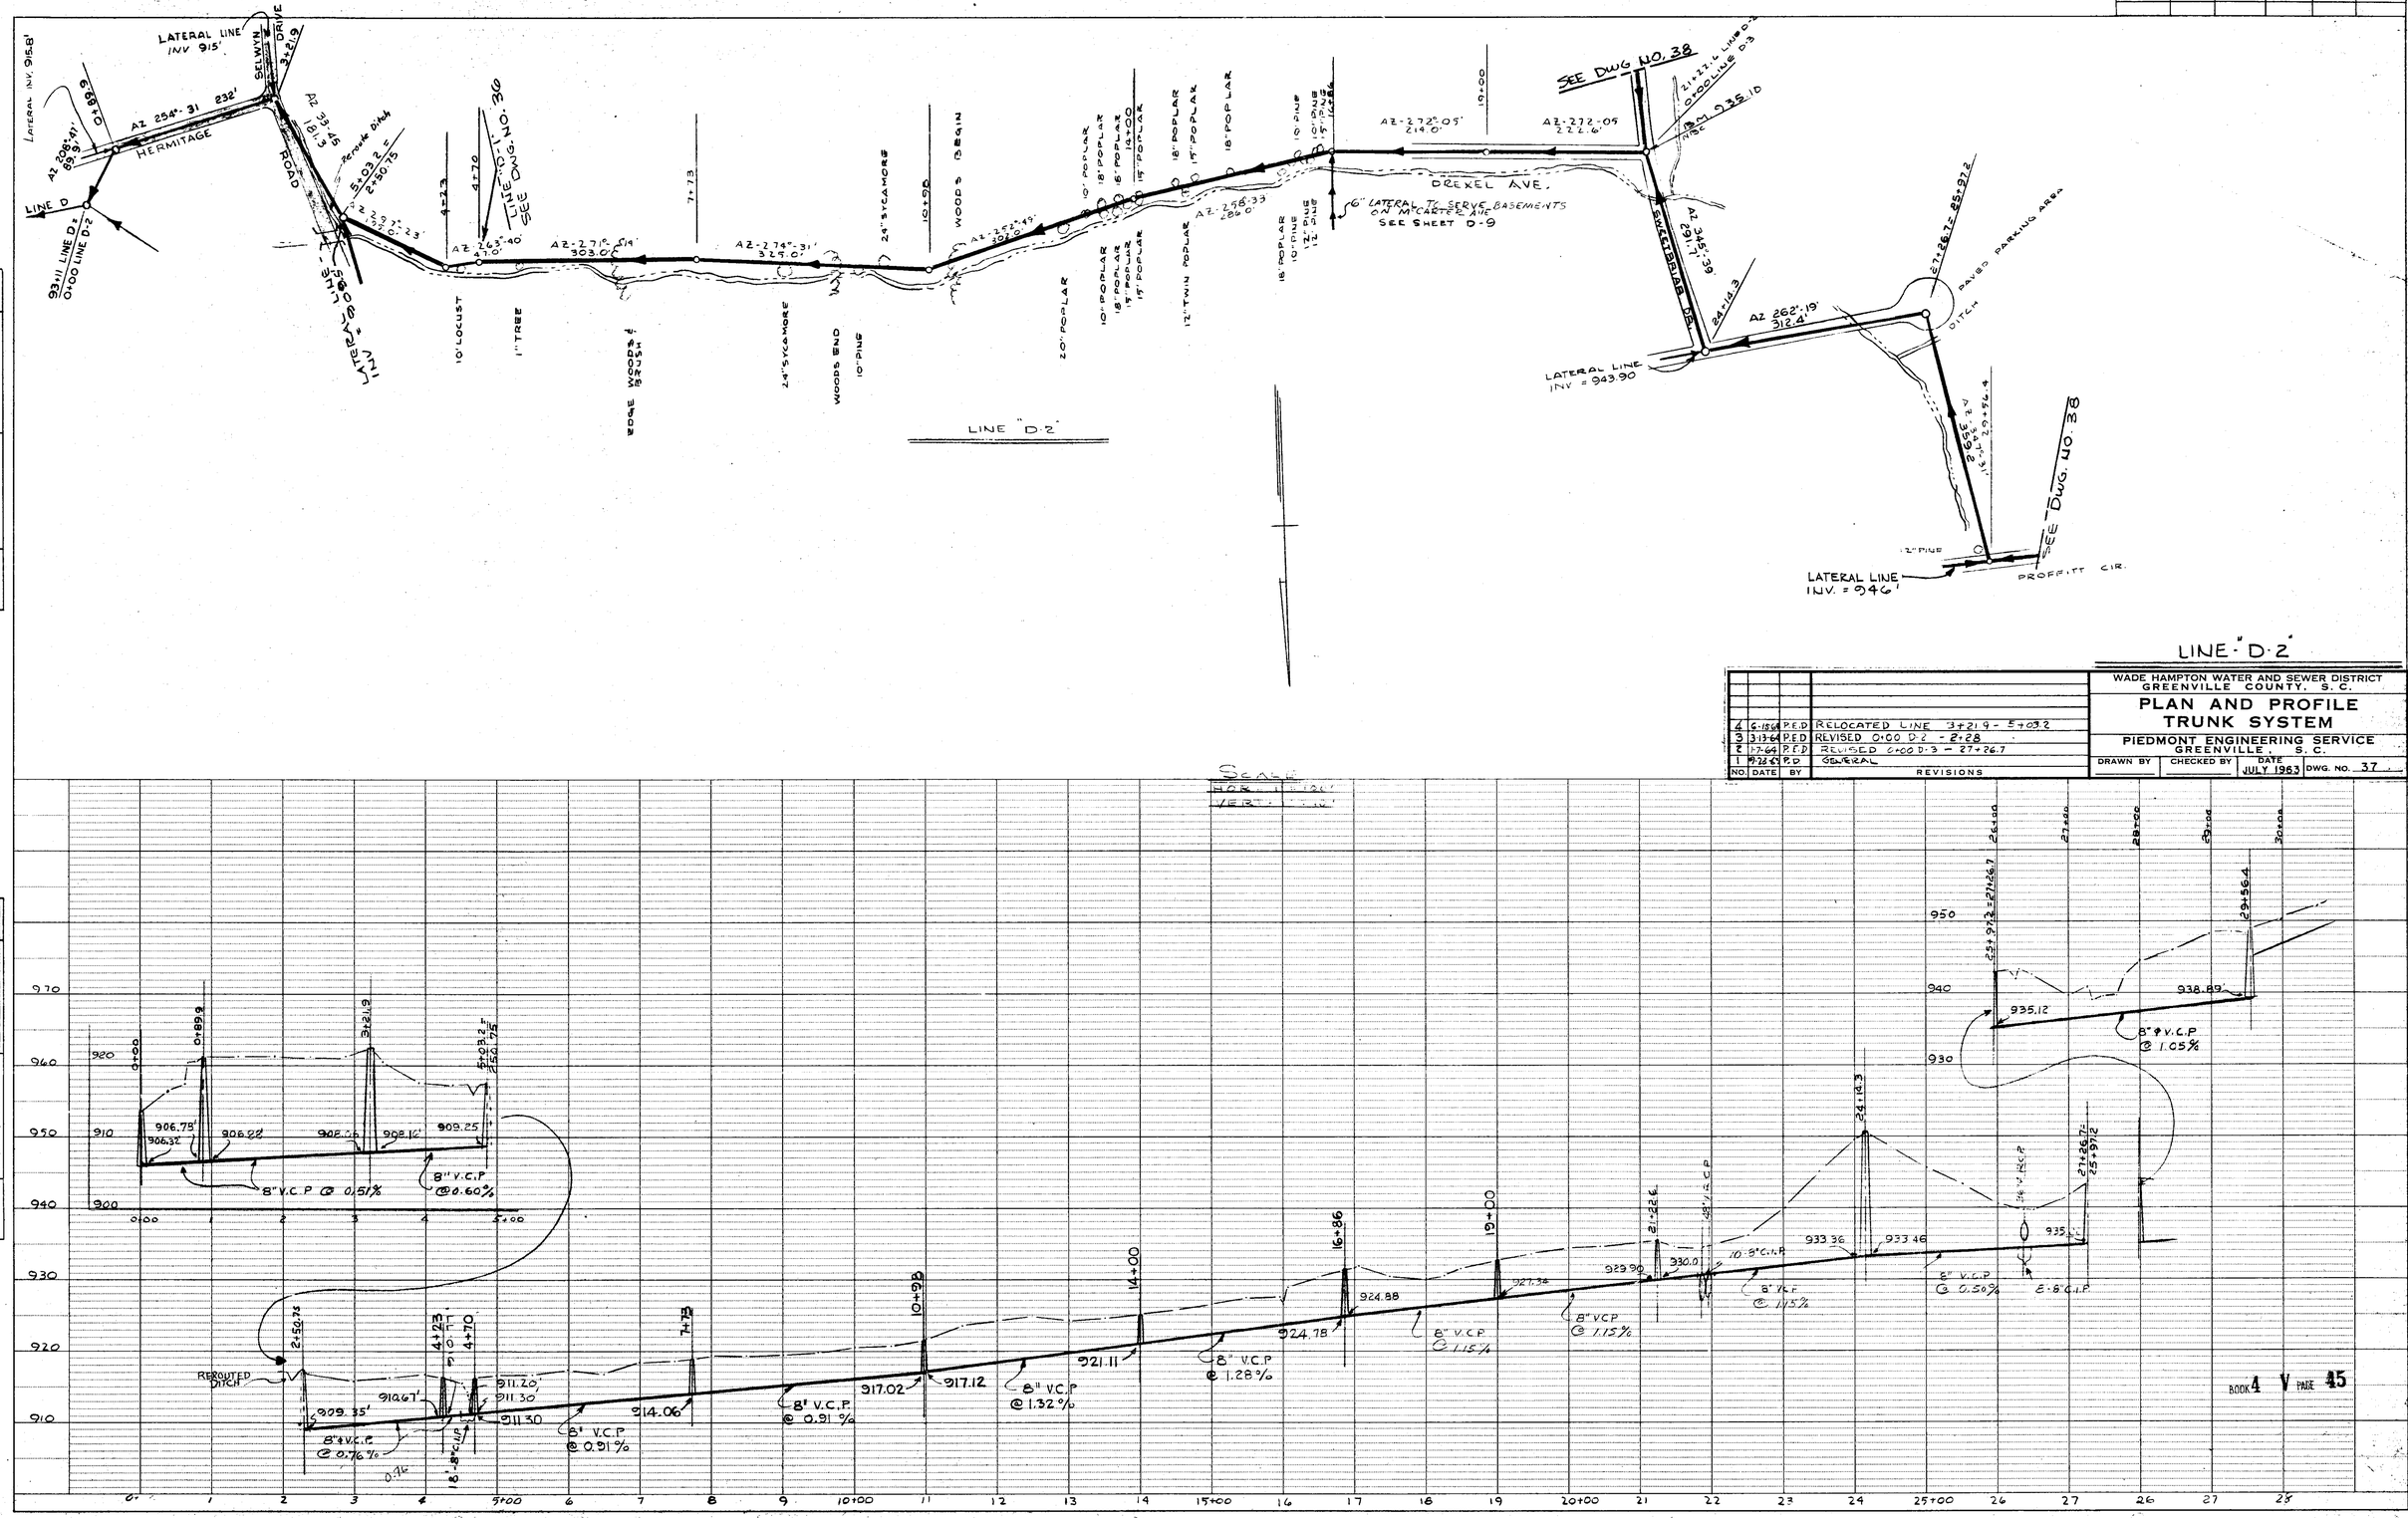

NO.	DATE	BY	REVISIONS
4	6-1-64	P.E.D	RELOCATED LINE 3+21.9 - 5+03.2
3	3-13-64	P.E.D	REVISED 0+00 D-2 - 2+28
2	1-7-64	P.E.D	REVISED 0+00 D-3 - 27+26.7
1	9-25-63	P.E.D	GENERAL

WADE HAMPTON WATER AND SEWER DISTRICT
GREENVILLE COUNTY, S. C.

PLAN AND PROFILE TRUNK SYSTEM

PIEDMONT ENGINEERING SERVICE
GREENVILLE, S. C.

DRAWN BY | CHECKED BY | DATE JULY 1963 | DWG. NO. 37

BOOK 4 V PAGE 45

SINGLE PLAN AND PROFILE — DOTTED
H. A. ROGERS CO. - MINNEAPOLIS - ST. PAUL - DULUTH

State Proj. No. ..... Sheet No. ..... of ..... Sheets