Microfilmed

FED. ROAD DIST. No.	STATE	FEDERAL PROJ. NO.	FISCAL YEAR	SHEET No.	TOTAL SHEETS

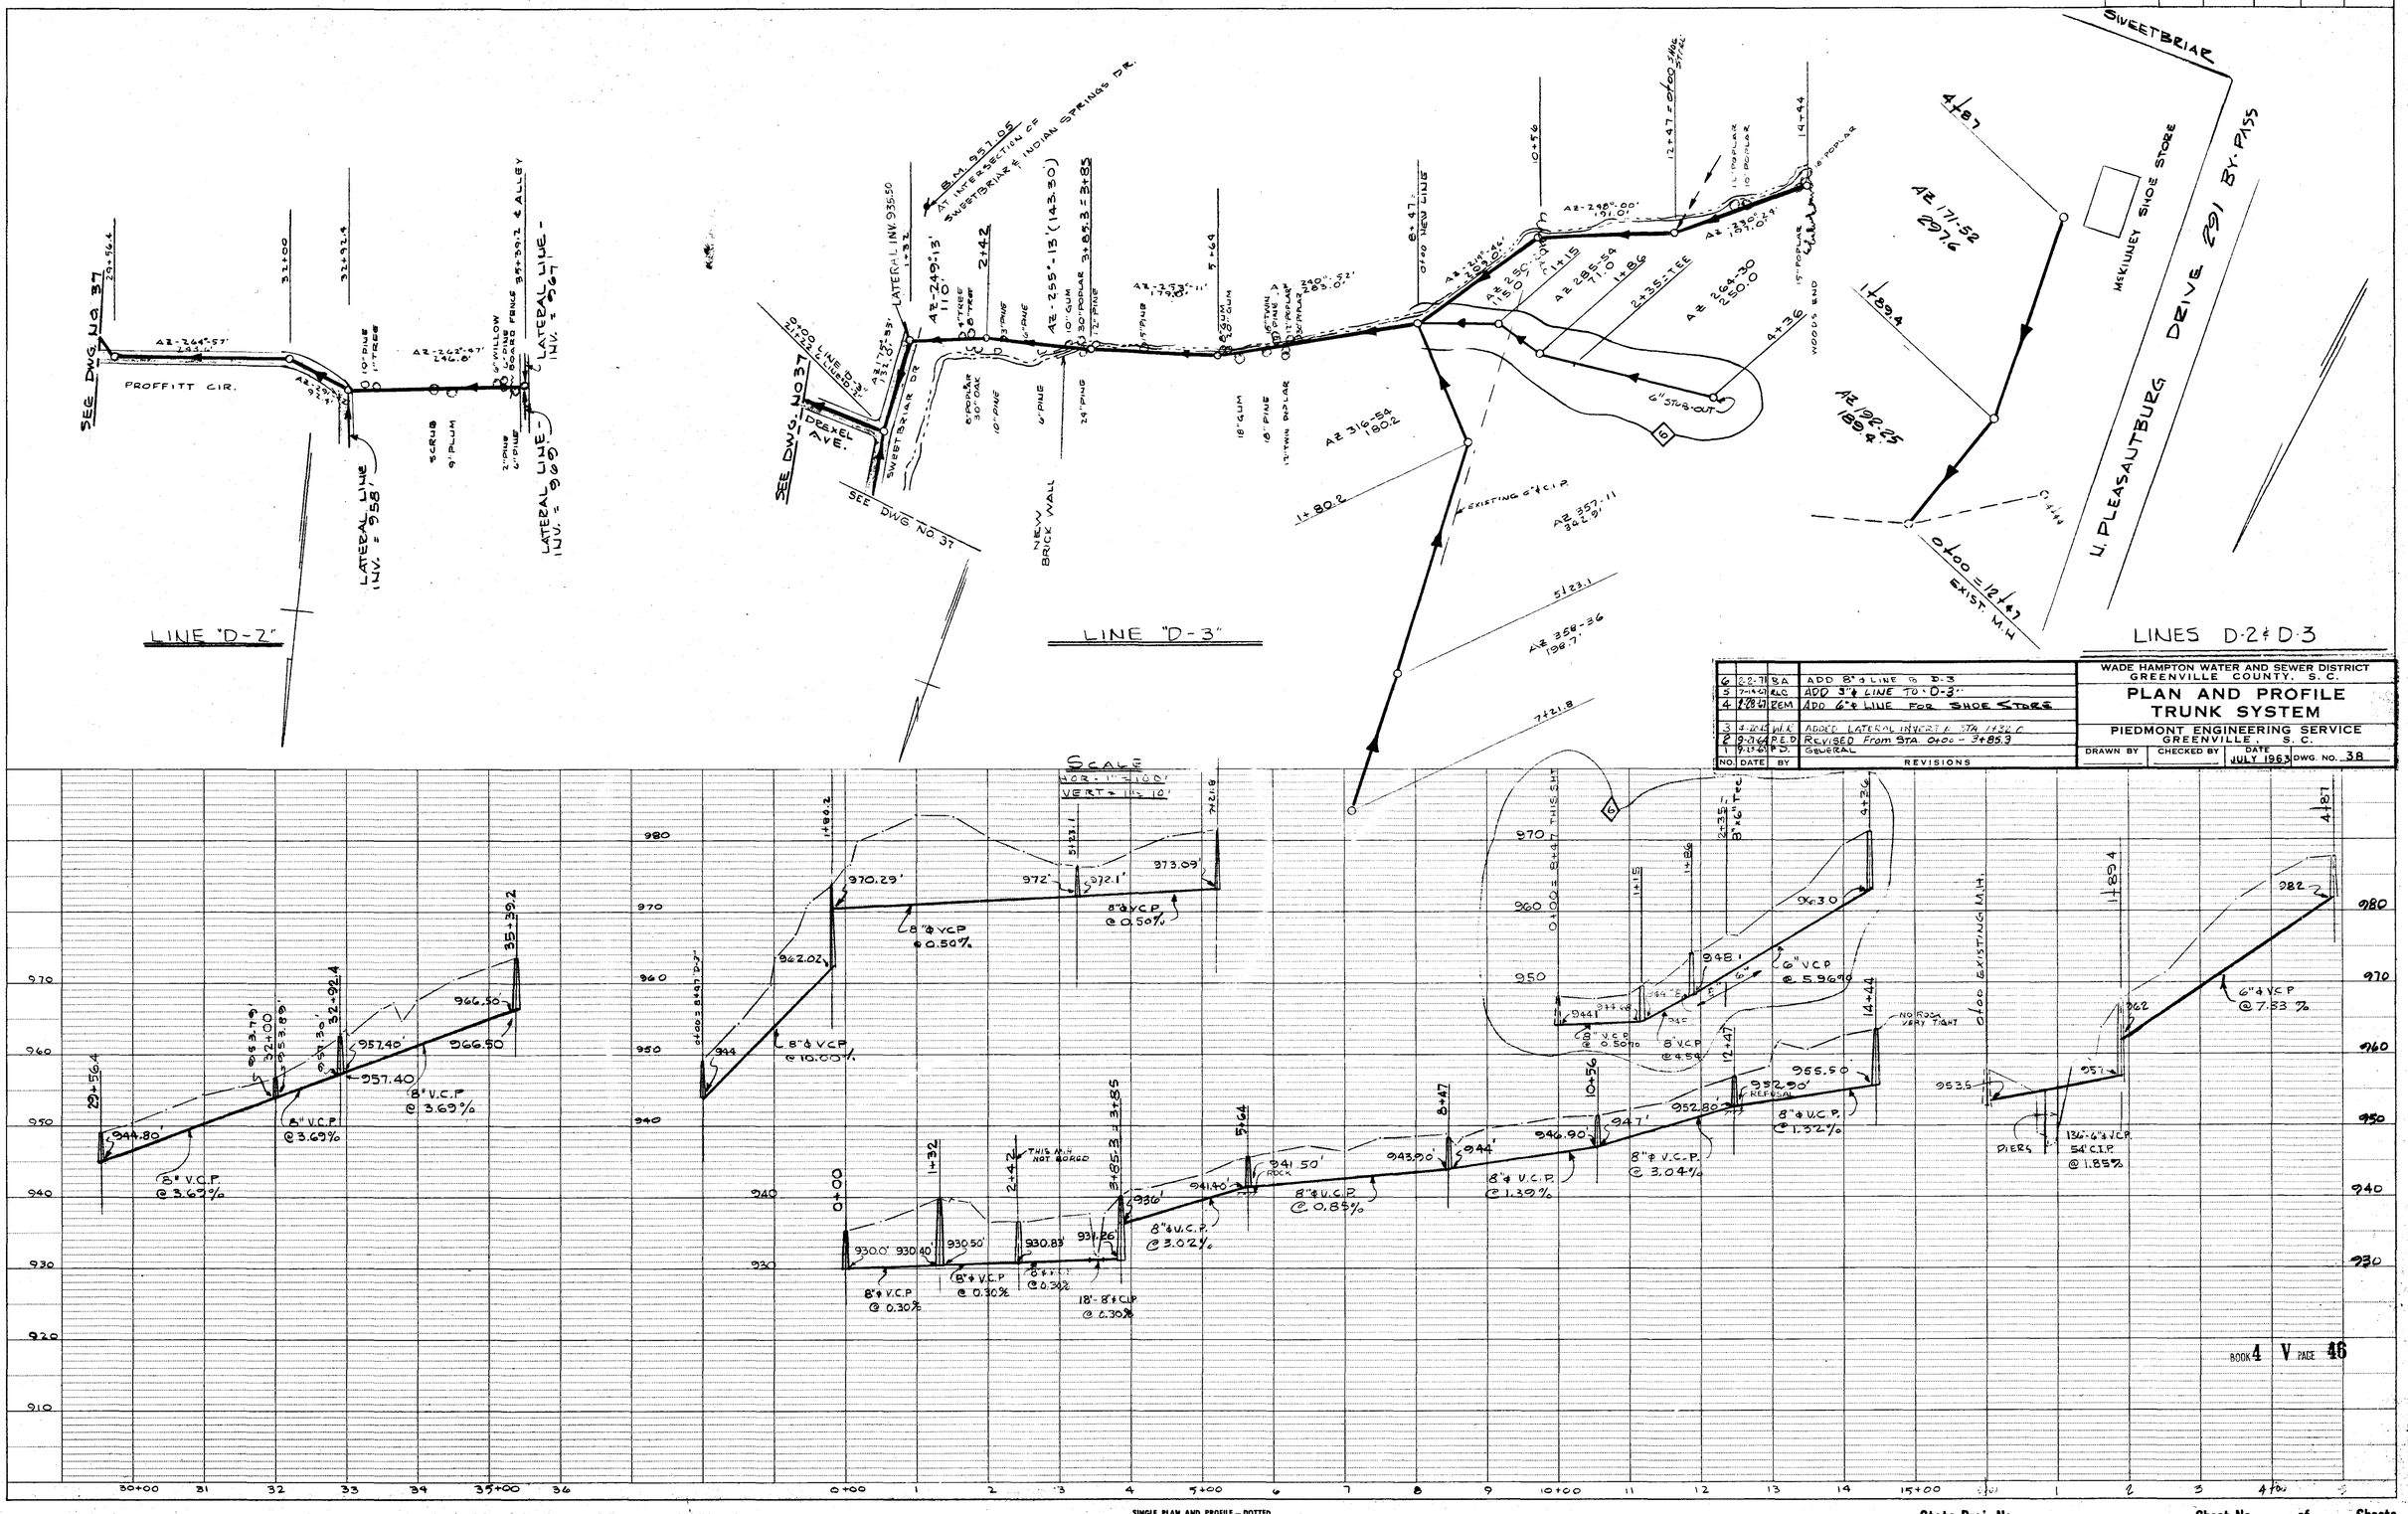

NO.	DATE	BY	REVISIONS
6	2-2-71	B.A.	ADD 8" ϕ LINE TO D-3
5	7-14-67	R.L.C.	ADD 3" ϕ LINE TO D-3
4	7-28-67	R.E.M.	ADD 6" ϕ LINE FOR SHOE STORE
3	4-20-65	W.L.K.	ADDED LATERAL INVERT & STA. 1+32.0
2	9-21-64	R.E.D.	REVISED From STA. 0+00 - 3+85.3
1	9-23-63	P.D.	GENERAL

WADE HAMPTON WATER AND SEWER DISTRICT
GREENVILLE COUNTY, S. C.

PLAN AND PROFILE TRUNK SYSTEM

PIEDMONT ENGINEERING SERVICE
GREENVILLE, S. C.

DRAWN BY | CHECKED BY | DATE JULY 1963 | DWG. NO. 38

PLAN — NOTE BOOK NO. — SURVEYED — PLOTTED — ALIGNMENT CHECKED — RT. OF WAY CHECKED — BY — DATE

PROFILE — NOTE BOOK NO. — SURVEYED — PLOTTED — GRADES CHECKED — B.M. NOTED — STRUCTURE NOTATNS CHKD — BY — DATE

BOOK 4 V PAGE 46

SINGLE PLAN AND PROFILE — DOTTED
N. A. ROGERS CO. - MINNEAPOLIS - ST. PAUL - DULUTH

State Proj. No. ..... Sheet No. ..... of ..... Sheets