FED. ROAD DIST. No.	STATE	FEDERAL PROJ. NO.	FISCAL YEAR	SHEET No.	TOTAL SHEETS

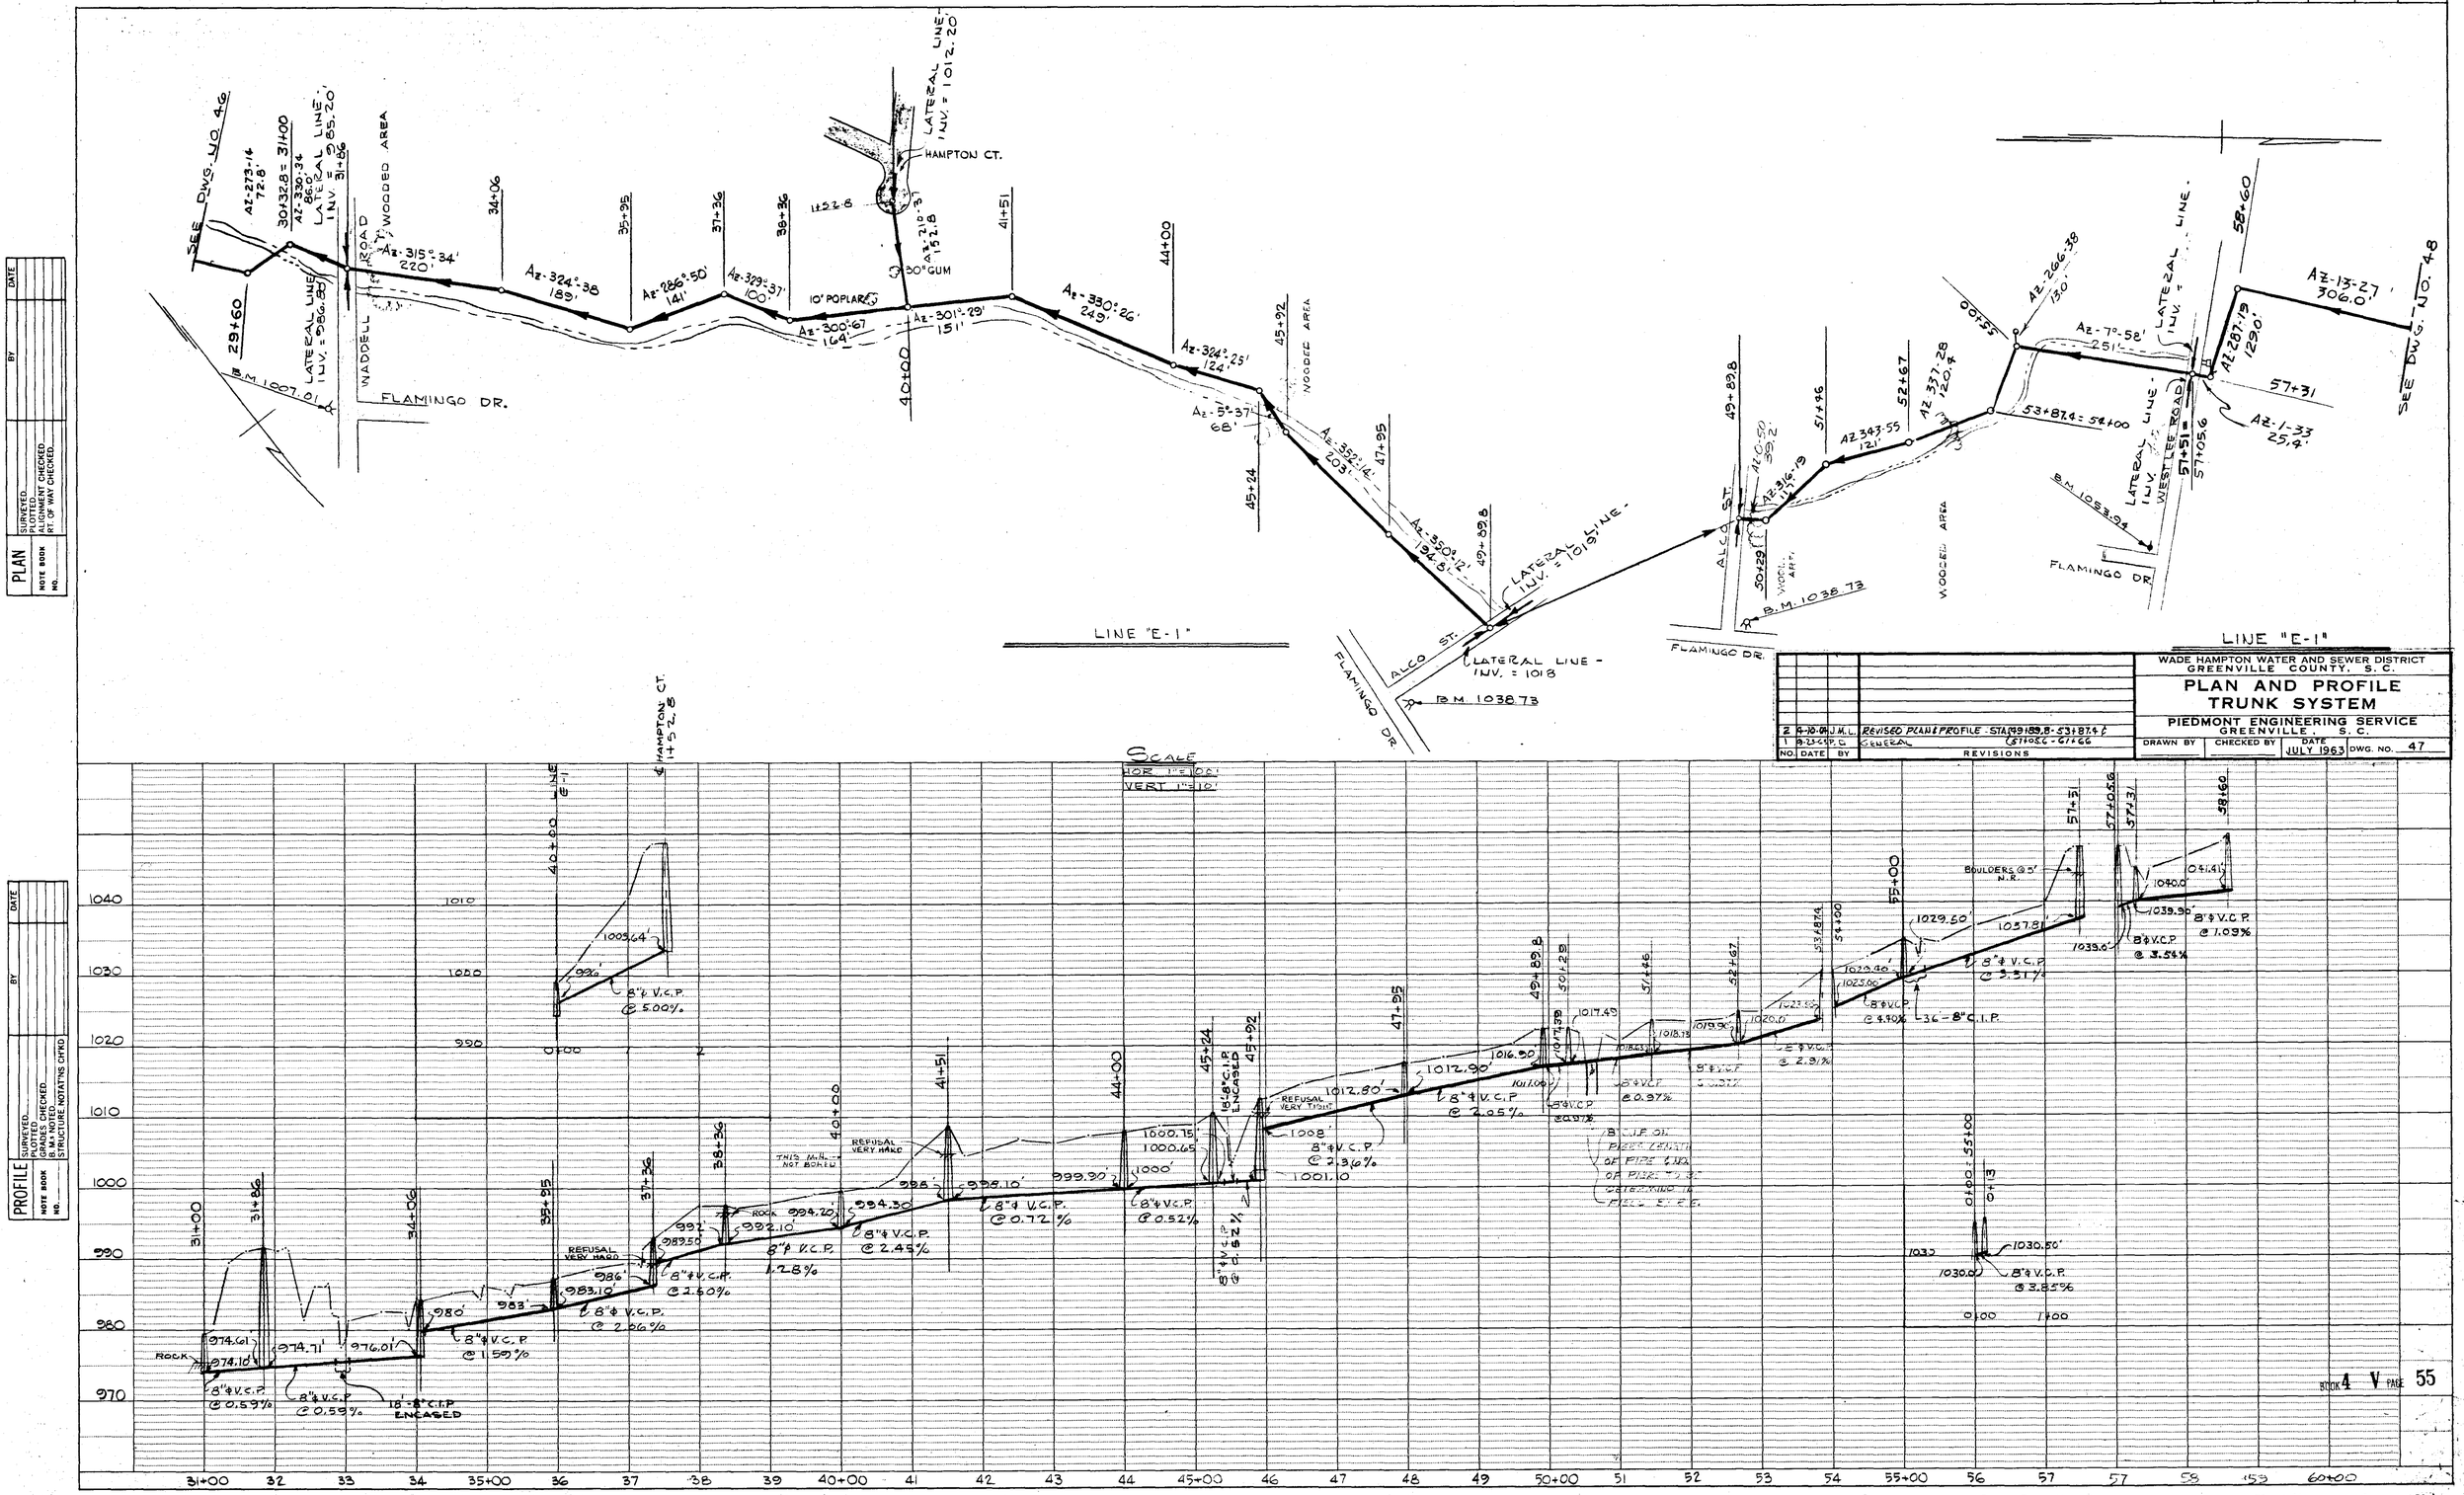

NO.	DATE	BY	REVISIONS
2	4-10-64	J.M.L.	REVISED PLAN & PROFILE - STA. (49+89.8 - 53+87.4 & (57+05.6 - 61+66
1	9-23-64	P.C.	GENERAL

WADE HAMPTON WATER AND SEWER DISTRICT
GREENVILLE COUNTY, S. C.

PLAN AND PROFILE TRUNK SYSTEM

PIEDMONT ENGINEERING SERVICE
GREENVILLE, S. C.

DRAWN BY | CHECKED BY | DATE JULY 1963 | DWG. NO. 47

PLAN: SURVEYED, PLOTTED, ALIGNMENT CHECKED, RT. OF WAY CHECKED, NOTE BOOK NO., BY, DATE

PROFILE: SURVEYED, PLOTTED, GRADES CHECKED, B.M.'s NOTED, STRUCTURE NOTATNS CHKD, NOTE BOOK NO., BY, DATE

BOOK 4 V PAGE 55

SINGLE PLAN AND PROFILE — DOTTED
H. A. ROGERS CO. - MINNEAPOLIS - ST. PAUL - DULUTH

State Proj. No. ..... Sheet No. ..... of ..... Sheets