Microfilmed

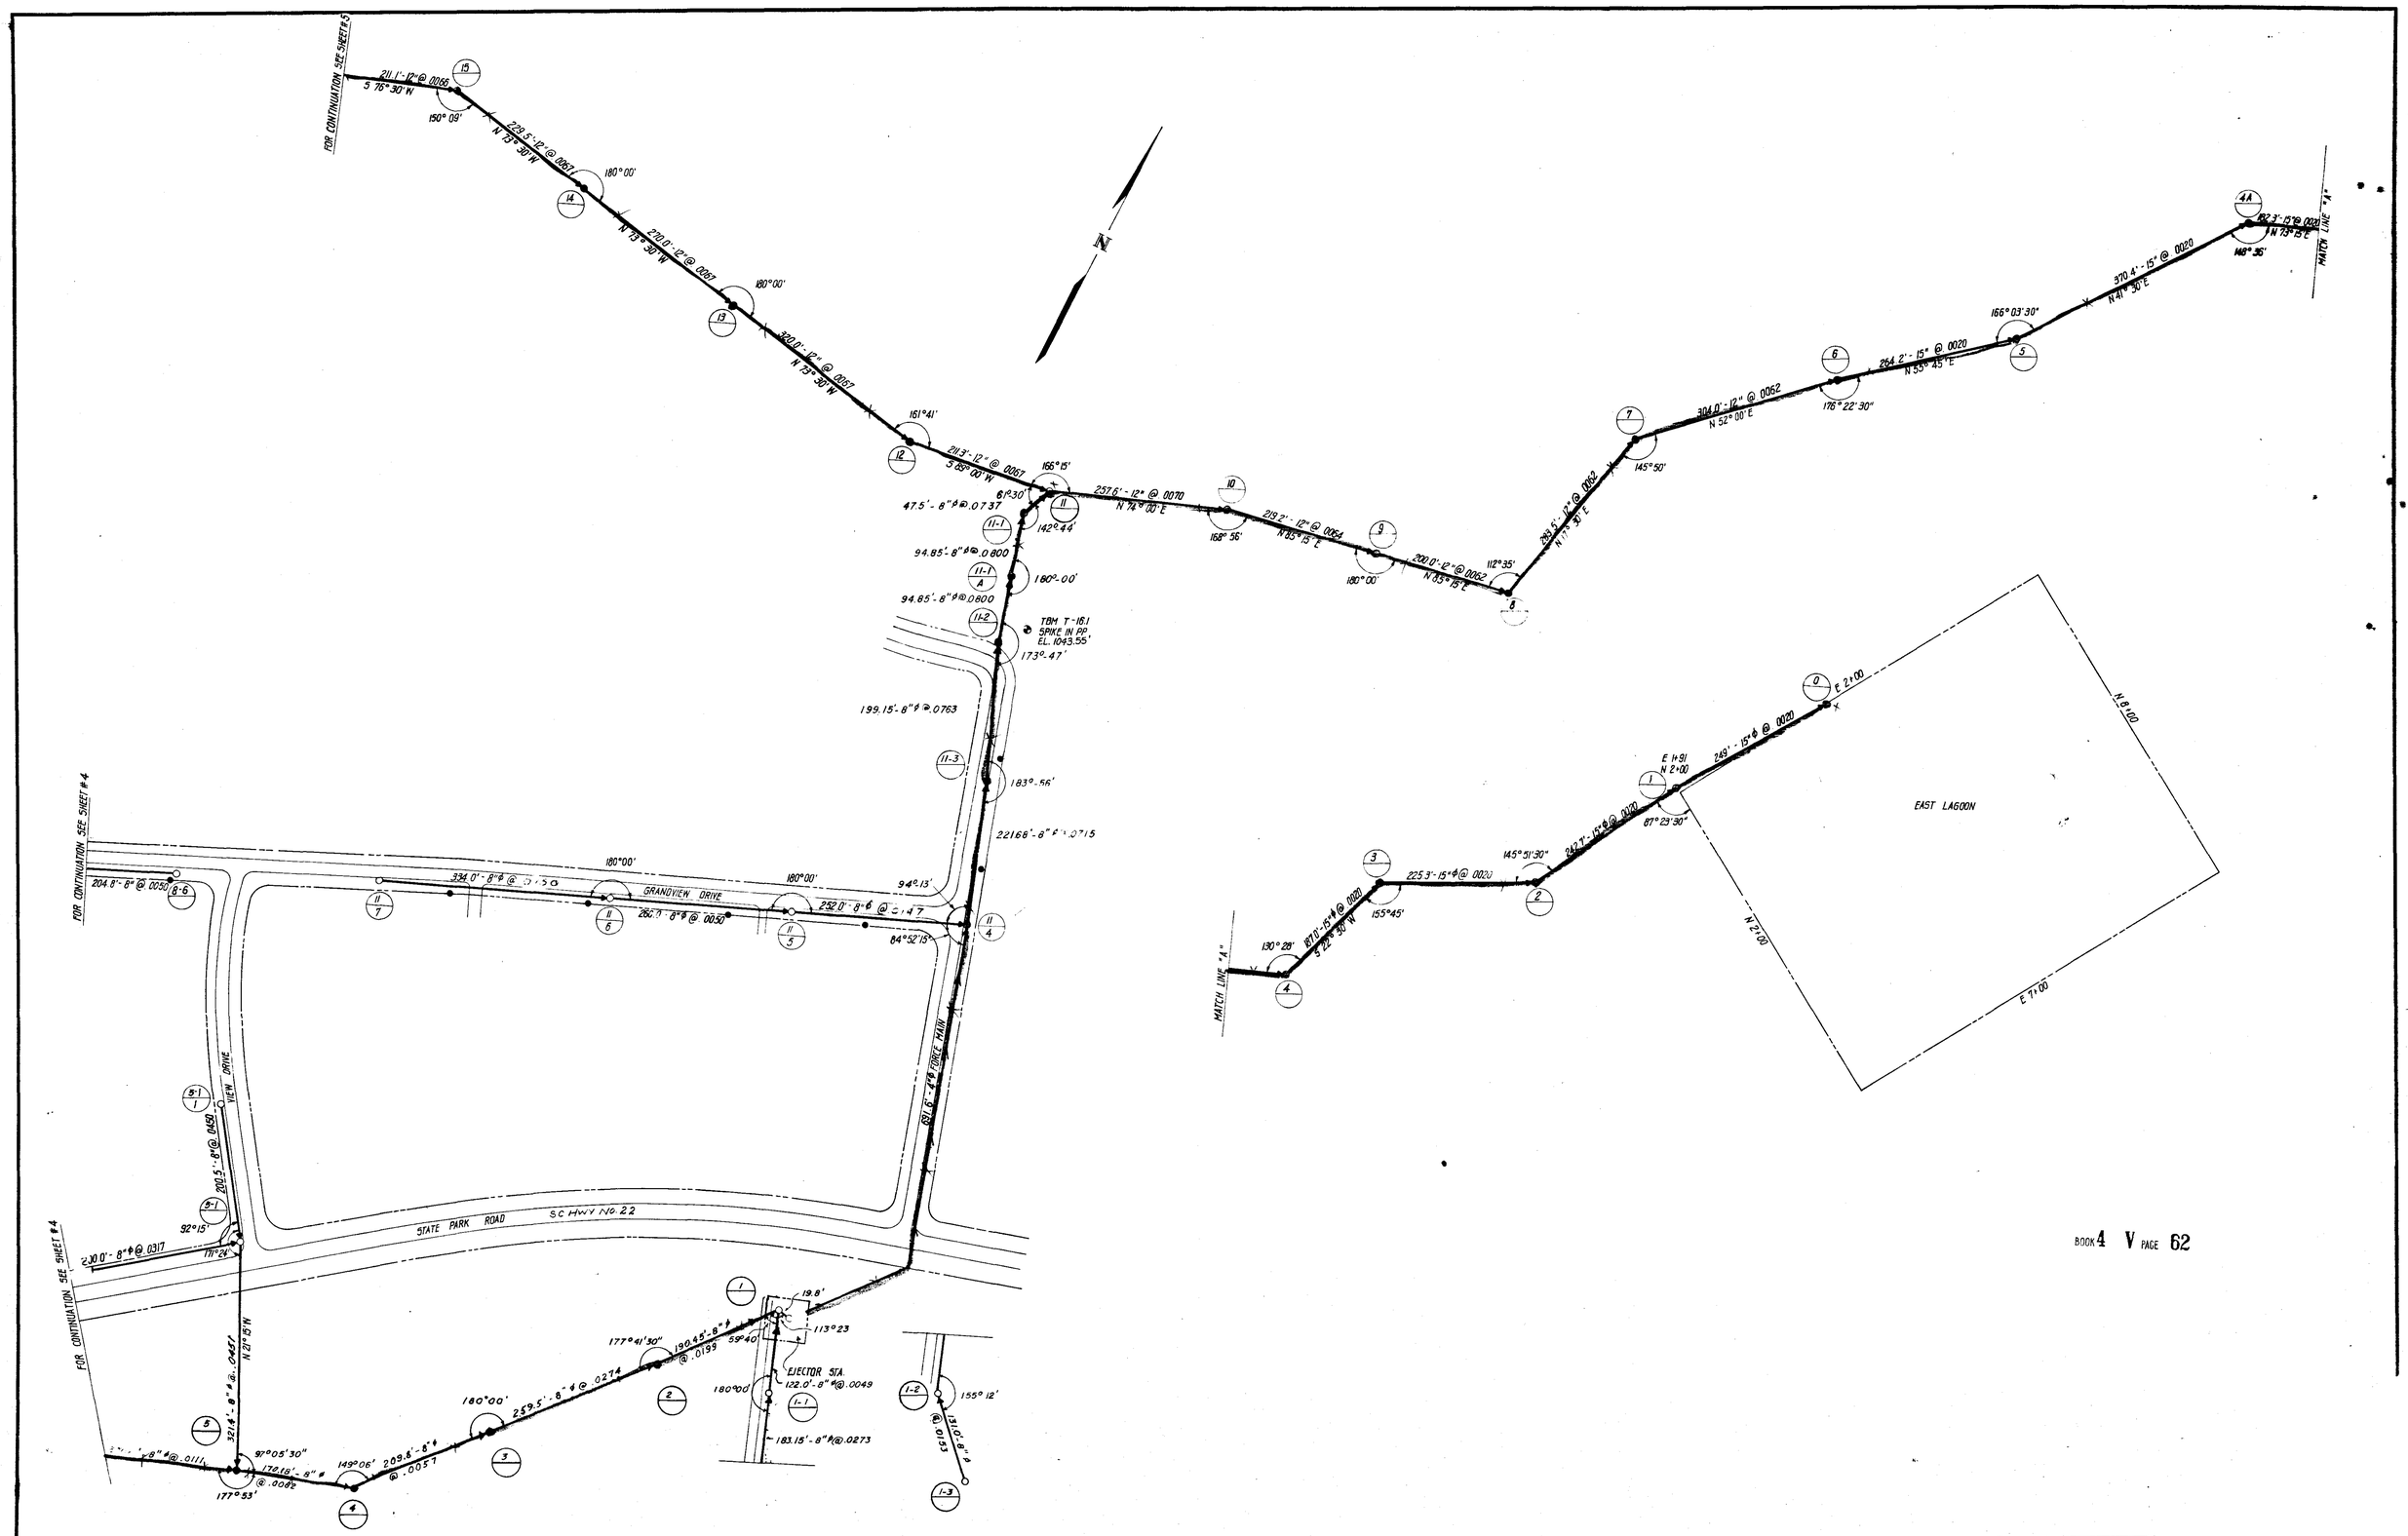

DAVIS AND FLOYD ENGINEERS, INC. CONSULTING ENGINEERS GREENWOOD, S. C. ATLANTA, GA.	OWNER TOWN OF TRAVELERS REST, S.C.	TITLE SEWER LINES & FORCE MAIN STATE PARK & EAST LAGOON DRAINAGE AREAS	DESIGNED: P.R.F. DRAWN: G.F. CHECKED: APPROVED:	7-10-69 CHANGED LINE 11 — 11-4 2/28/69 CHANGED FROM EJEC. STA.—MH. 9. ADDED 1—1-3 DATE REVISIONS	WASTE WA