Microfilmed

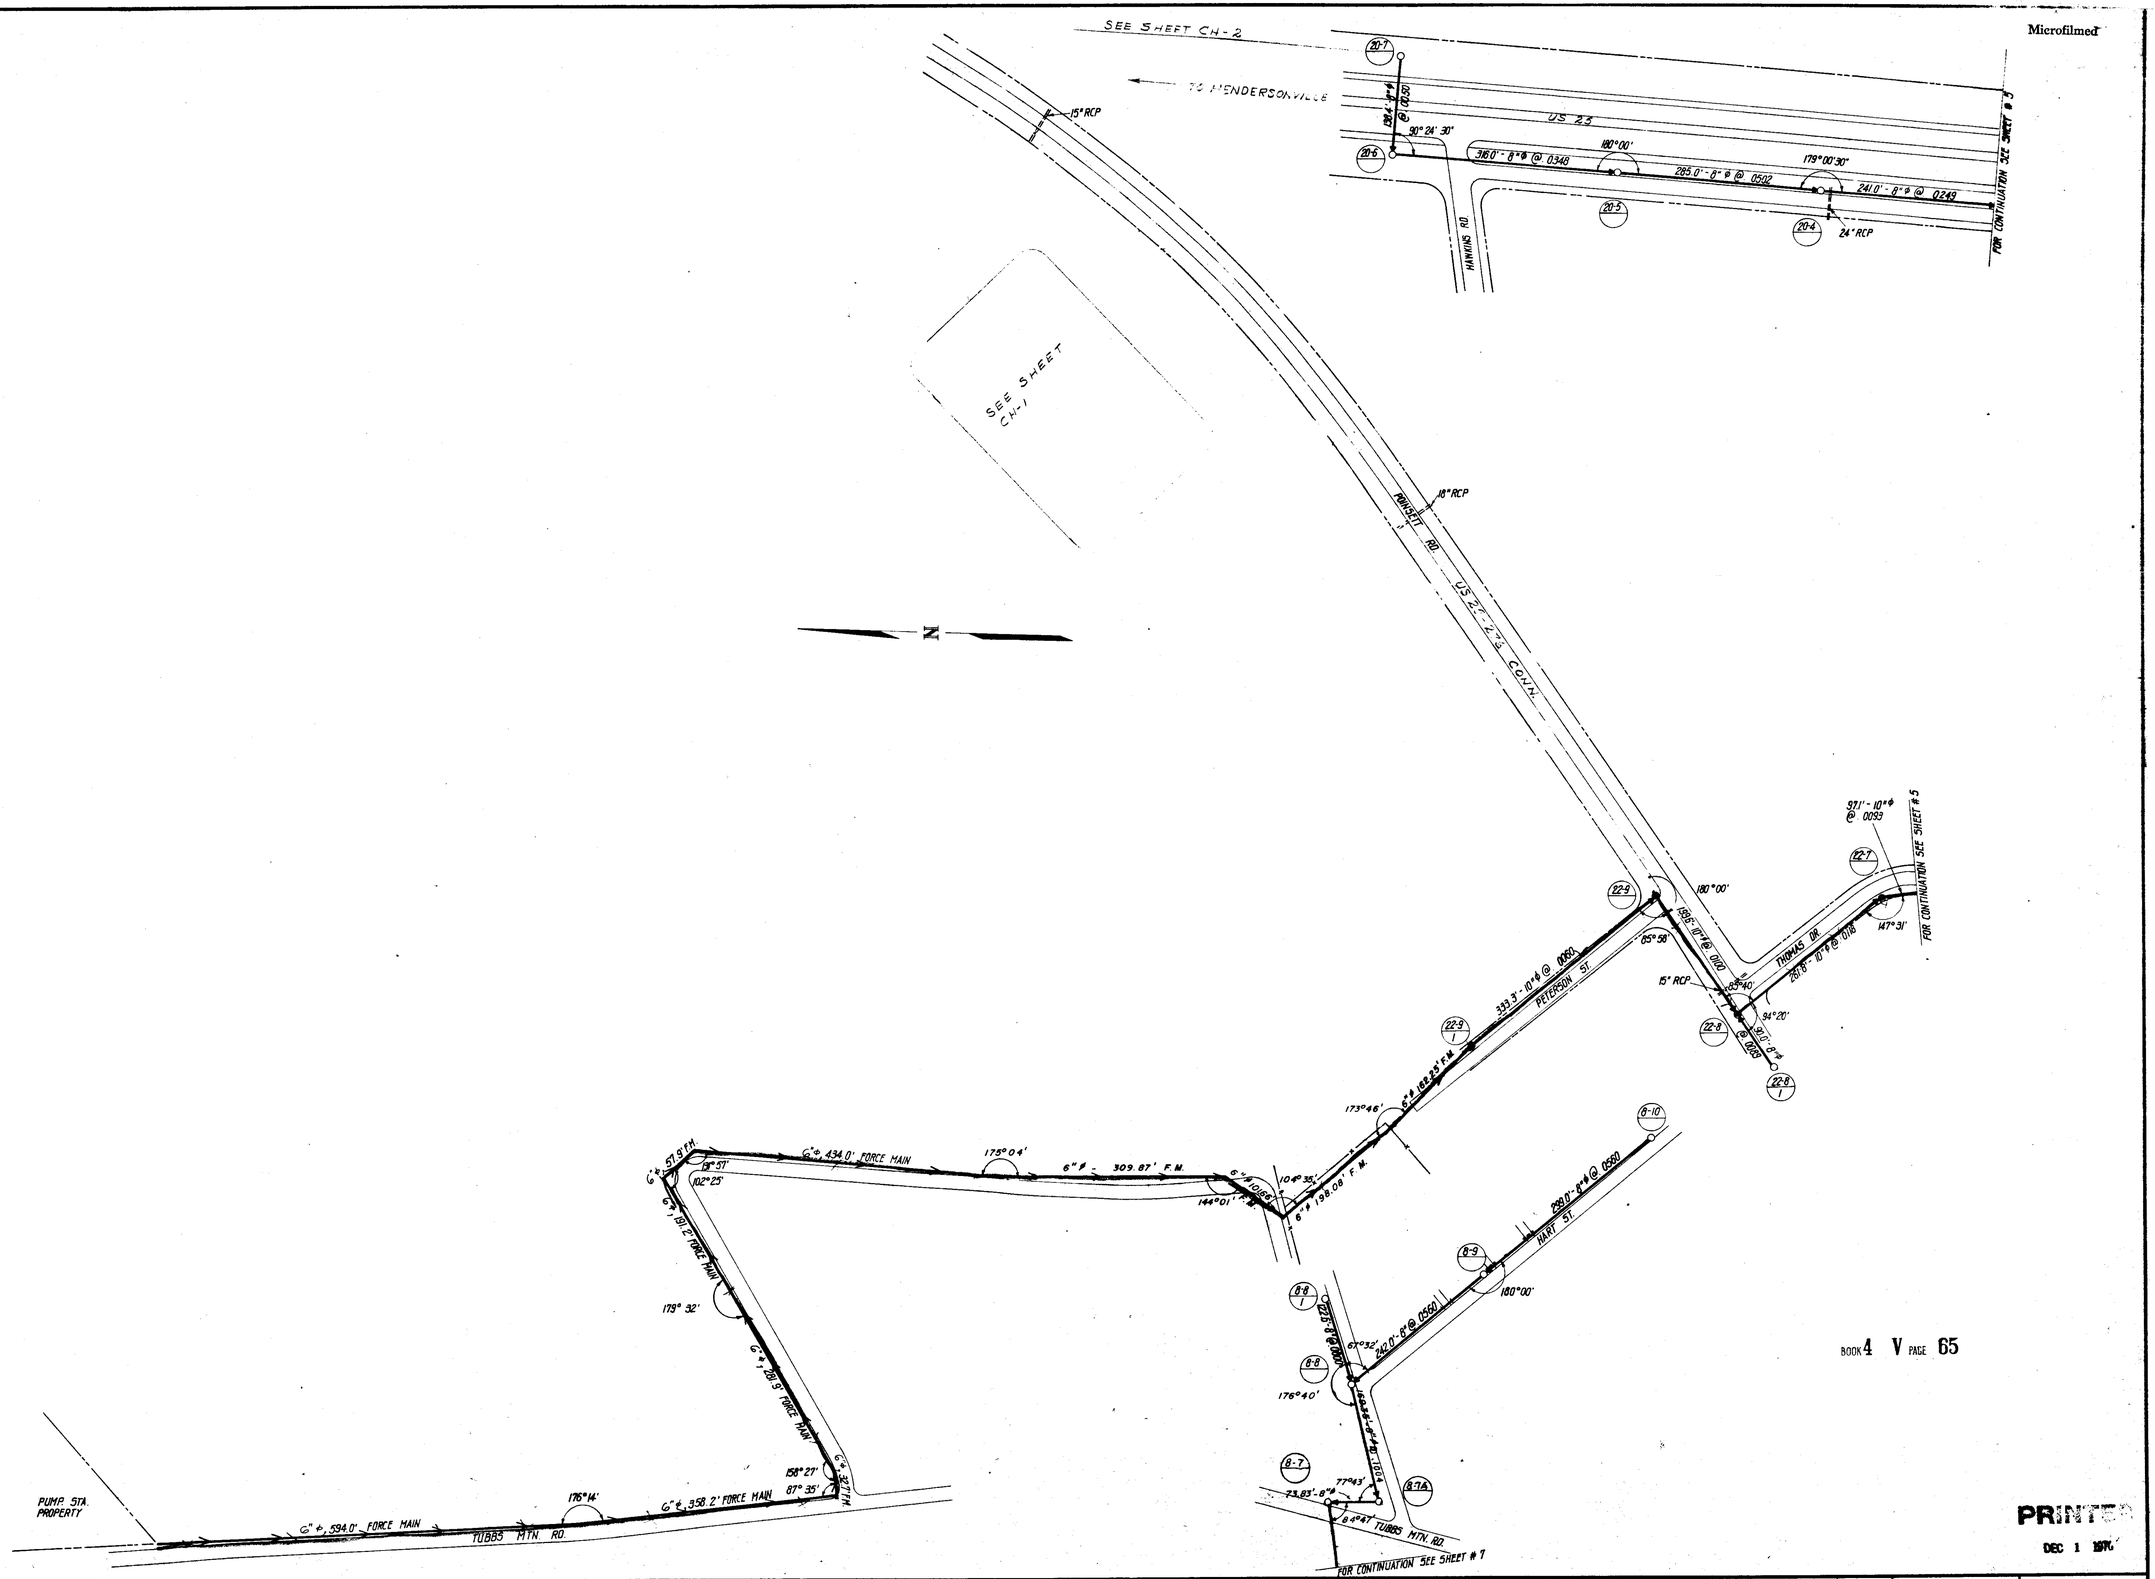

BOOK 4 V PAGE 65

PRINTED
DEC 1 1970

DAVIS AND FLOYD ENGINEERS, INC. CONSULTING ENGINEERS GREENWOOD, S. C. ATLANTA, GA.	OWNER: TOWN OF TRAVELERS REST, S.C.	TITLE: SEWER LINES & FORCE MAIN EAST LAGOON & TUBBS MTN. DRAINAGE AREAS	DESIGNED: P.R.F.				SCALE: 1" = 100'	CONTRACT NO. 294
			DRAWN: G.F.					
			CHECKED:	3/3/69	CHANGED F.M. -22-9-1 AND 8-8-8-6	MASTERLAIN	DATE: JULY 1968	SH. 6 OF 43
			APPROVED:	DATE	REVISIONS	BY		