Microfilmed

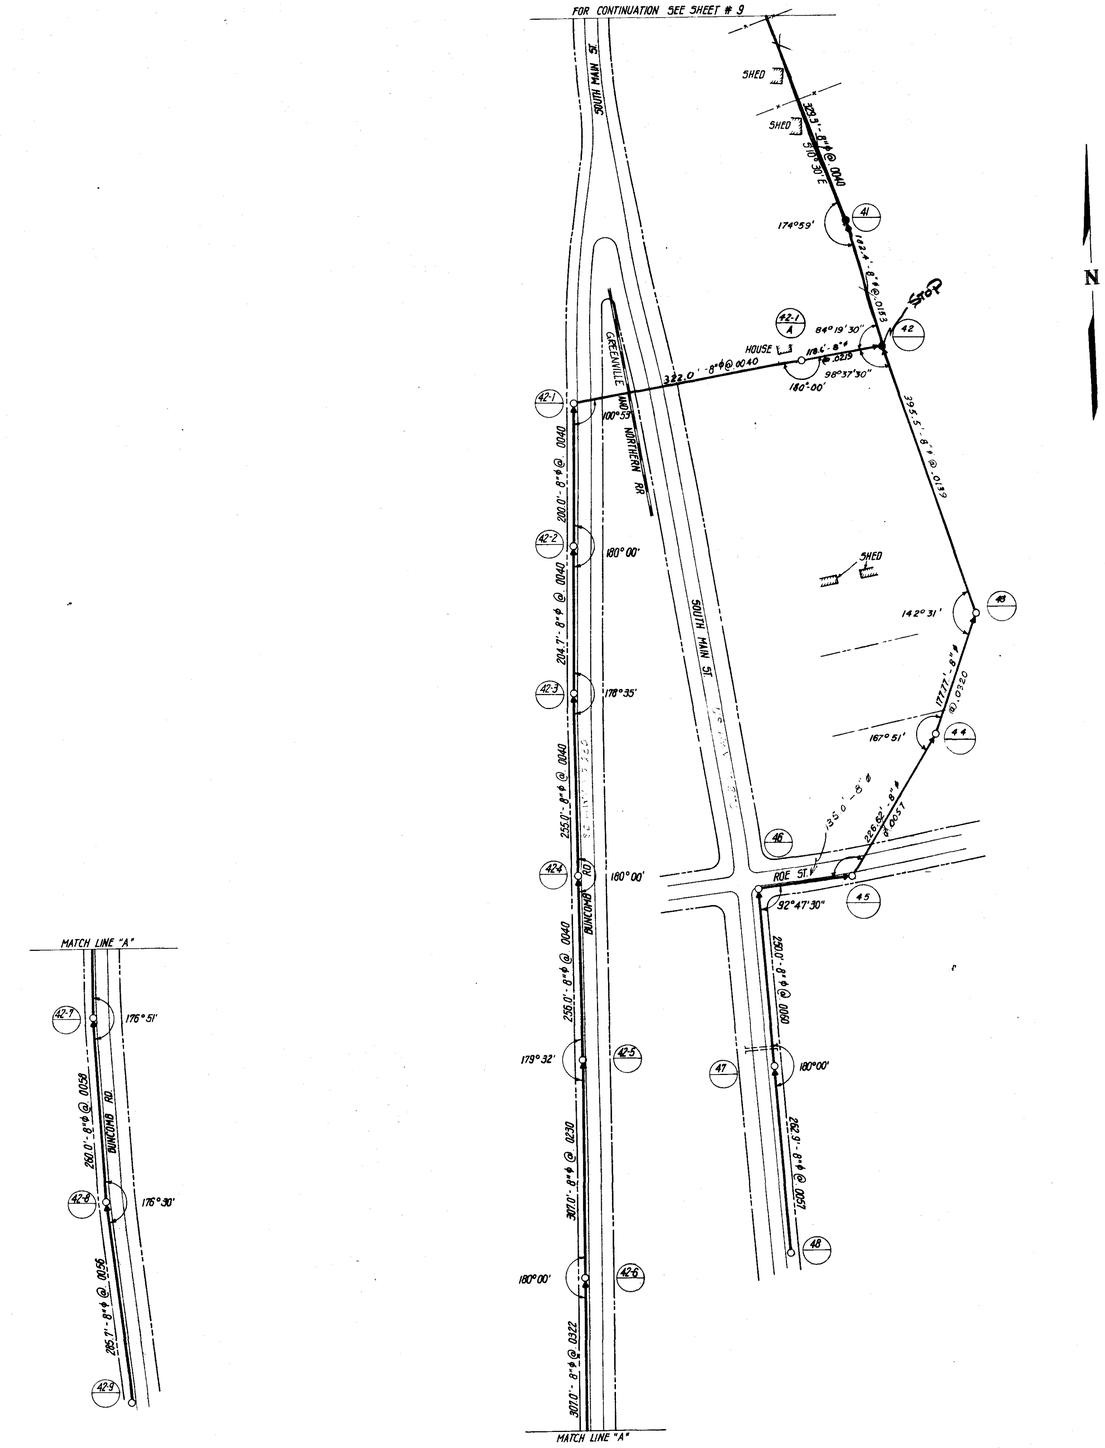

BOOK 4 V PAGE 69

PRINTED
DEC 1 1970

DAVIS AND FLOYD ENGINEERS, INC. CONSULTING ENGINEERS GREENWOOD, S. C. ATLANTA, GA.	OWNER TOWN OF TRAVELERS REST, S.C.	TITLE SEWER LINES EAST LAGOON DRAINAGE AREA	DESIGNED: P.R.F. DRAWN: G.F. CHECKED: APPROVED:	2/25/69	CHANGED LINE 41 – 46	WASTERLAIN	SCALE: 1" = 100' DATE: JULY 1968 SH. 10 OF 43	CONTRACT NO. 294.
				DATE	REVISIONS	BY		