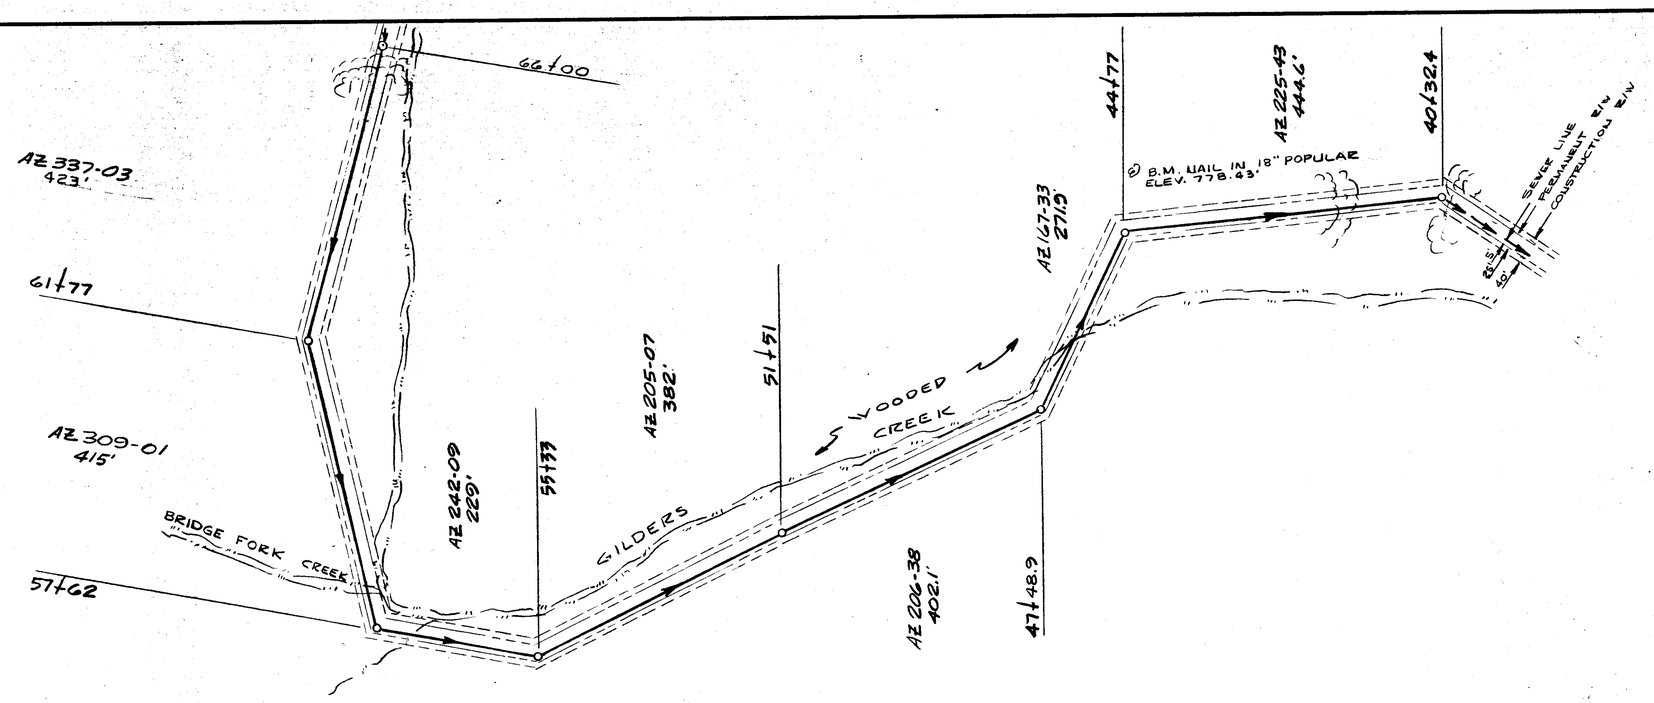

PLAN

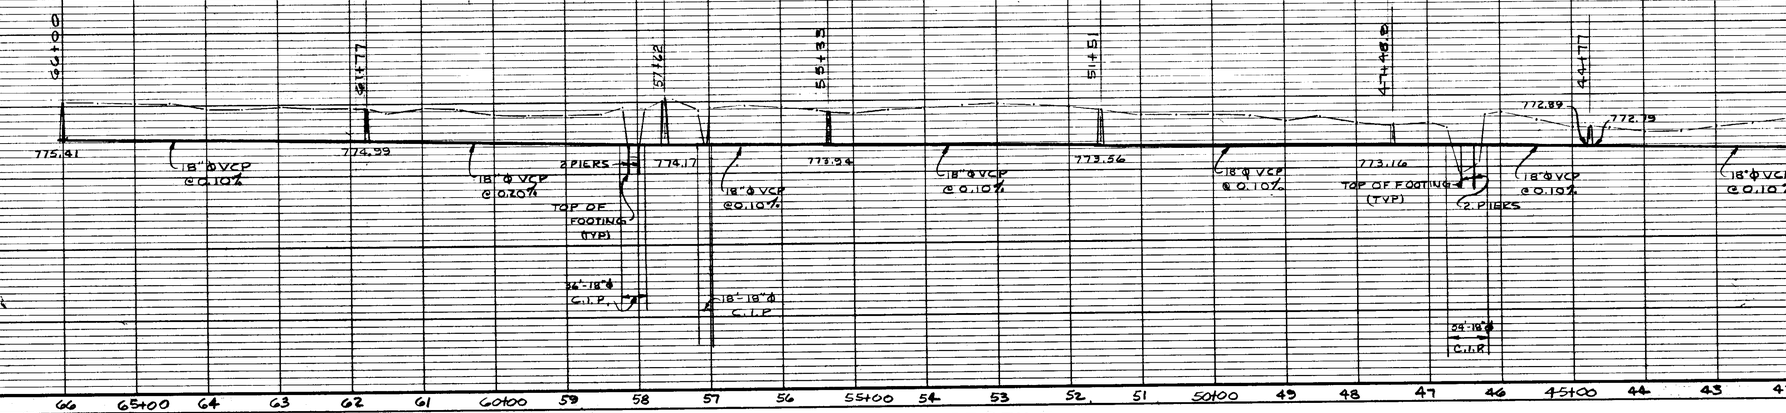

PROFILE

BOOK 4 V PAGE 124

LINE G

REVISIONS		
NO.	DATE	BY
	DESCRIPTION	

NORTH

SCALE

HORIZONTALLY
1" = 100'

VERTICALLY
1" = 10'

S. PICKENS ANDERSON
STATE OF SOUTH CAROLINA
NO. 772
REGISTERED ENGINEER

PIEDMONT
ENGINEERS & ARCHITECTS
420 PARK AVE., GREENVILLE, S.C.

TOWN OF MAULDIN
GREENVILLE COUNTY, S.C.
GILDER CREEK BASIN
SANITARY SEWERS

PLAN AND PROFILE
INTERCEPTOR SYSTEM

SHEET NO.	28
DWN	R.L.C.
CKD	P.E.D.
APPD	
JOB	20020
DATE	4-24-67