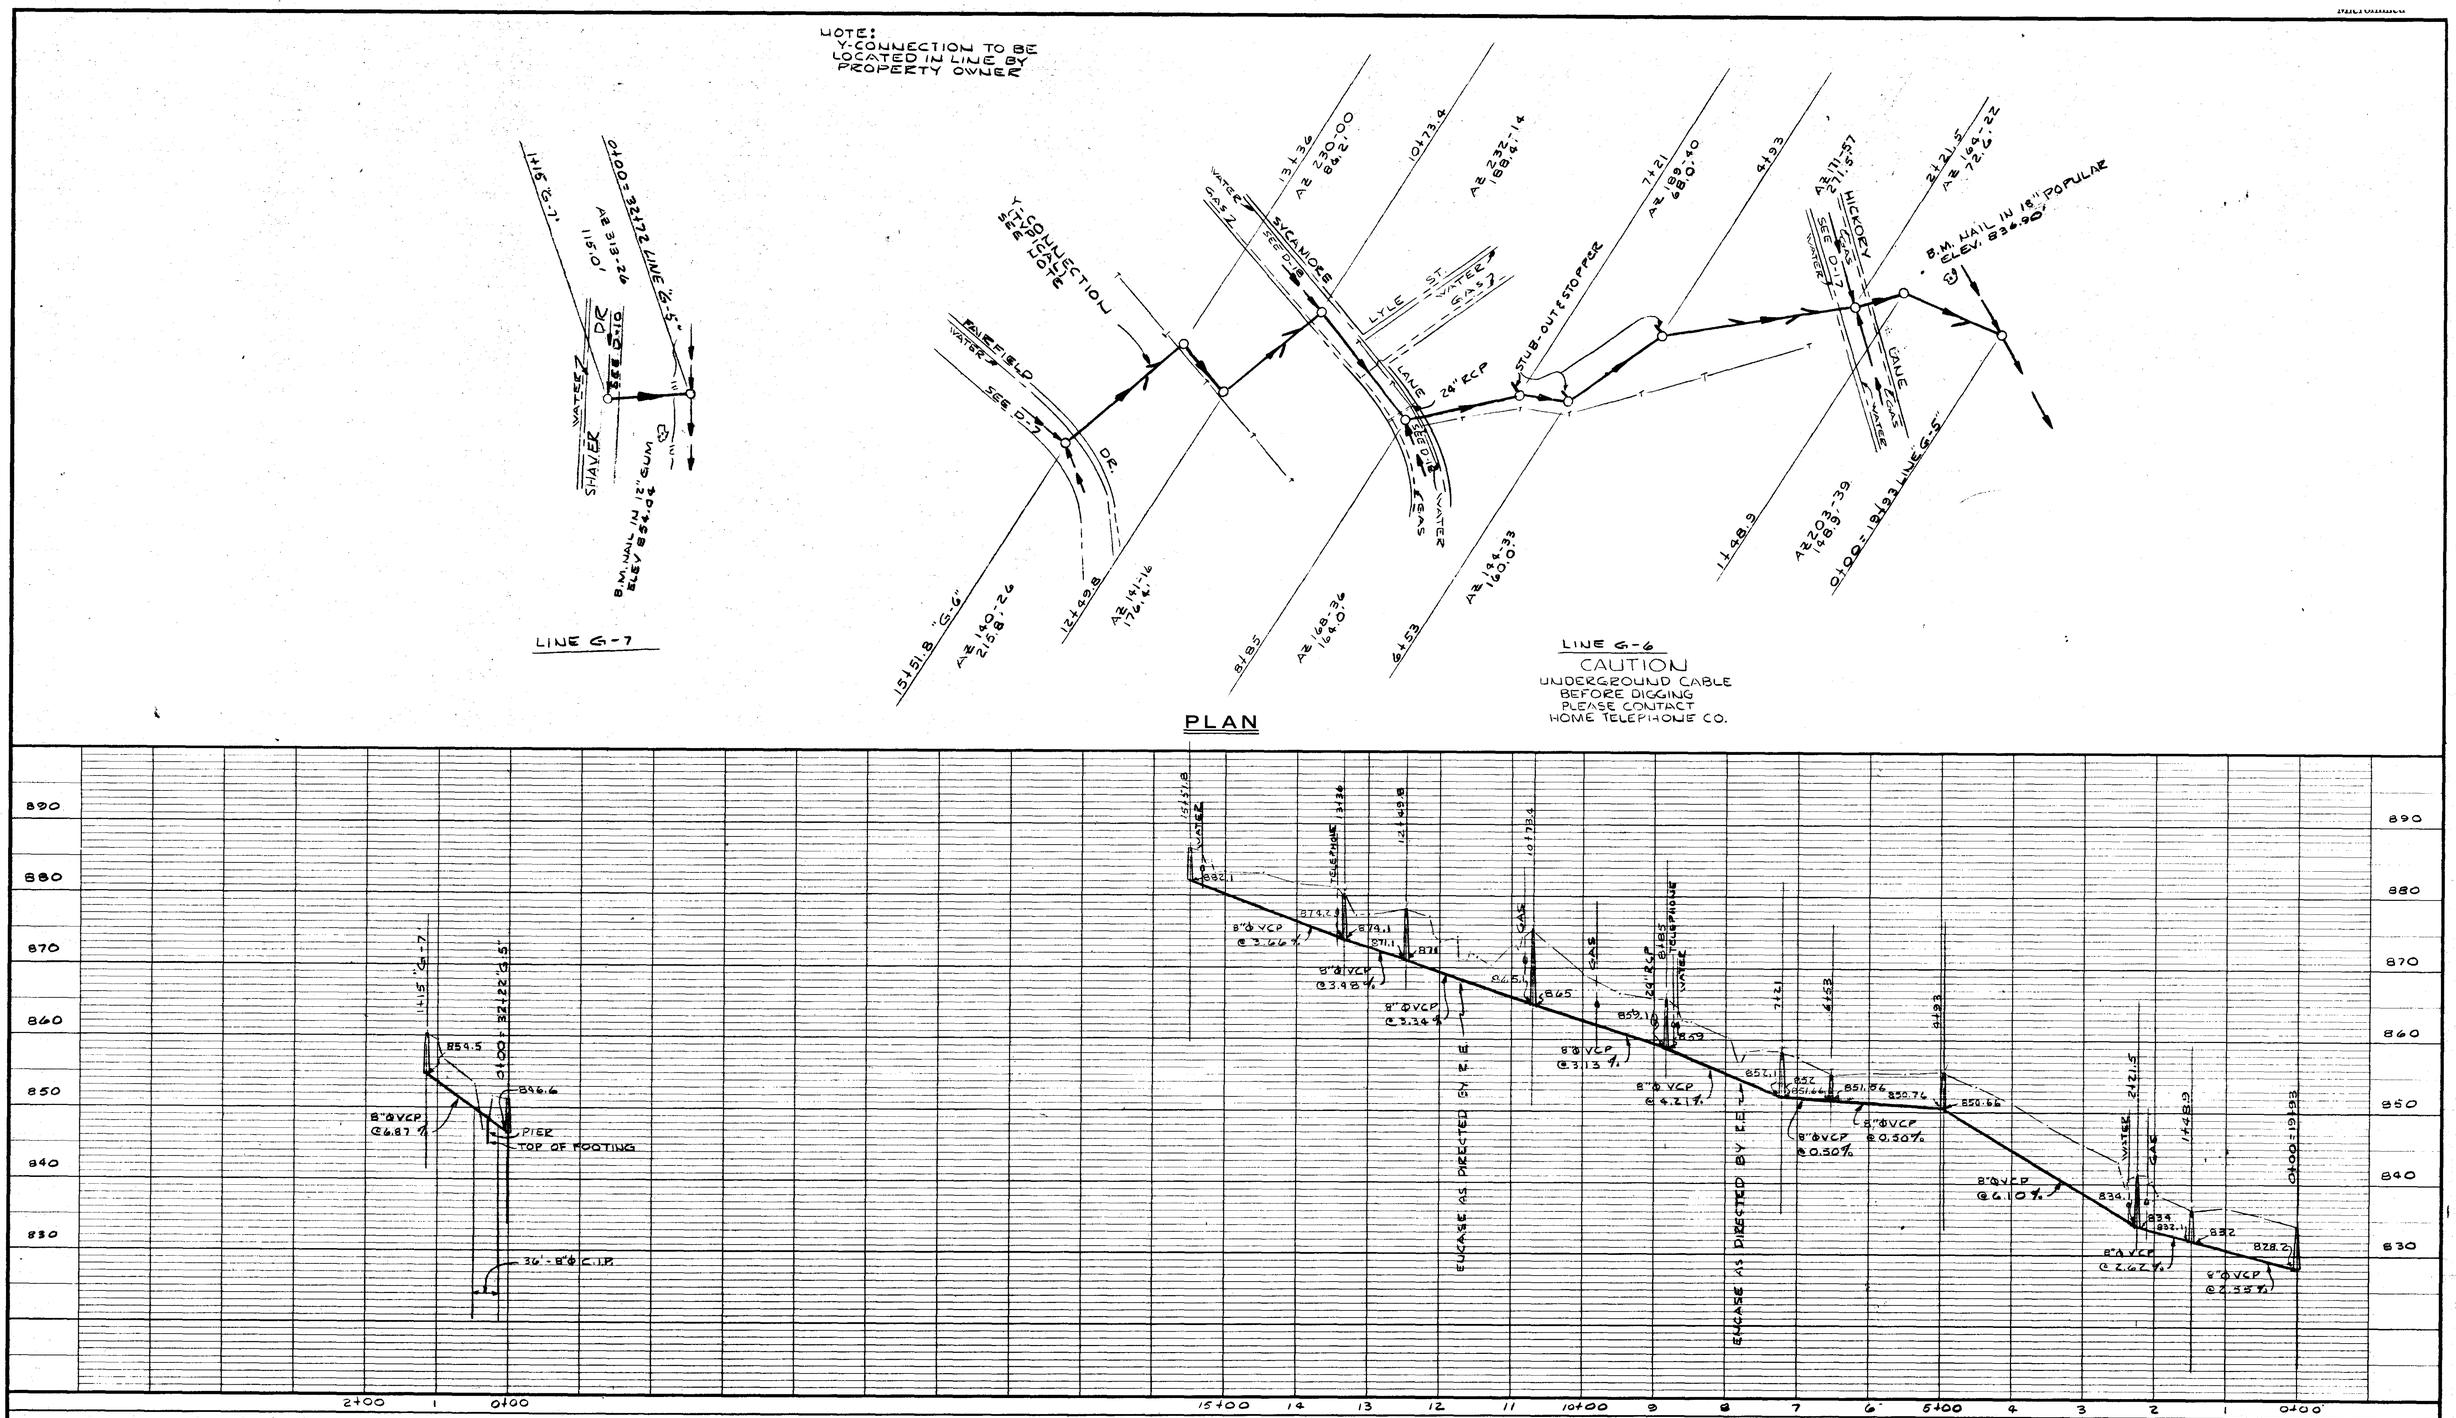

BOOK 4 V PAGE 136

PROJ. NO. WS-3-41-011

LINES G-6 & G-7

REVISIONS			
NO.	DATE	BY	DESCRIPTION

NORTH

SCALE

HORIZONTALLY 1" = 100'

VERTICALLY 1" = 10'

EPA

S. PICKENS ANDERSON STATE OF CAROLINA REGISTERED ENGINEER

TOWN OF MAULDIN
GREENVILLE COUNTY, S. C.
GILDER CREEK BASIN
SANITARY SEWERS

PLAN AND PROFILE
INTERCEPTOR SYSTEM

PIEDMONT
ENGINEERS & ARCHITECTS
420 PARK AVE., GREENVILLE, S.C.

SHEET NO. 40

DWN R.L.C.
CKD P.E.D.
APPD
JOB 20020
DATE 4-24-67