Plat Book-MM-Page 157

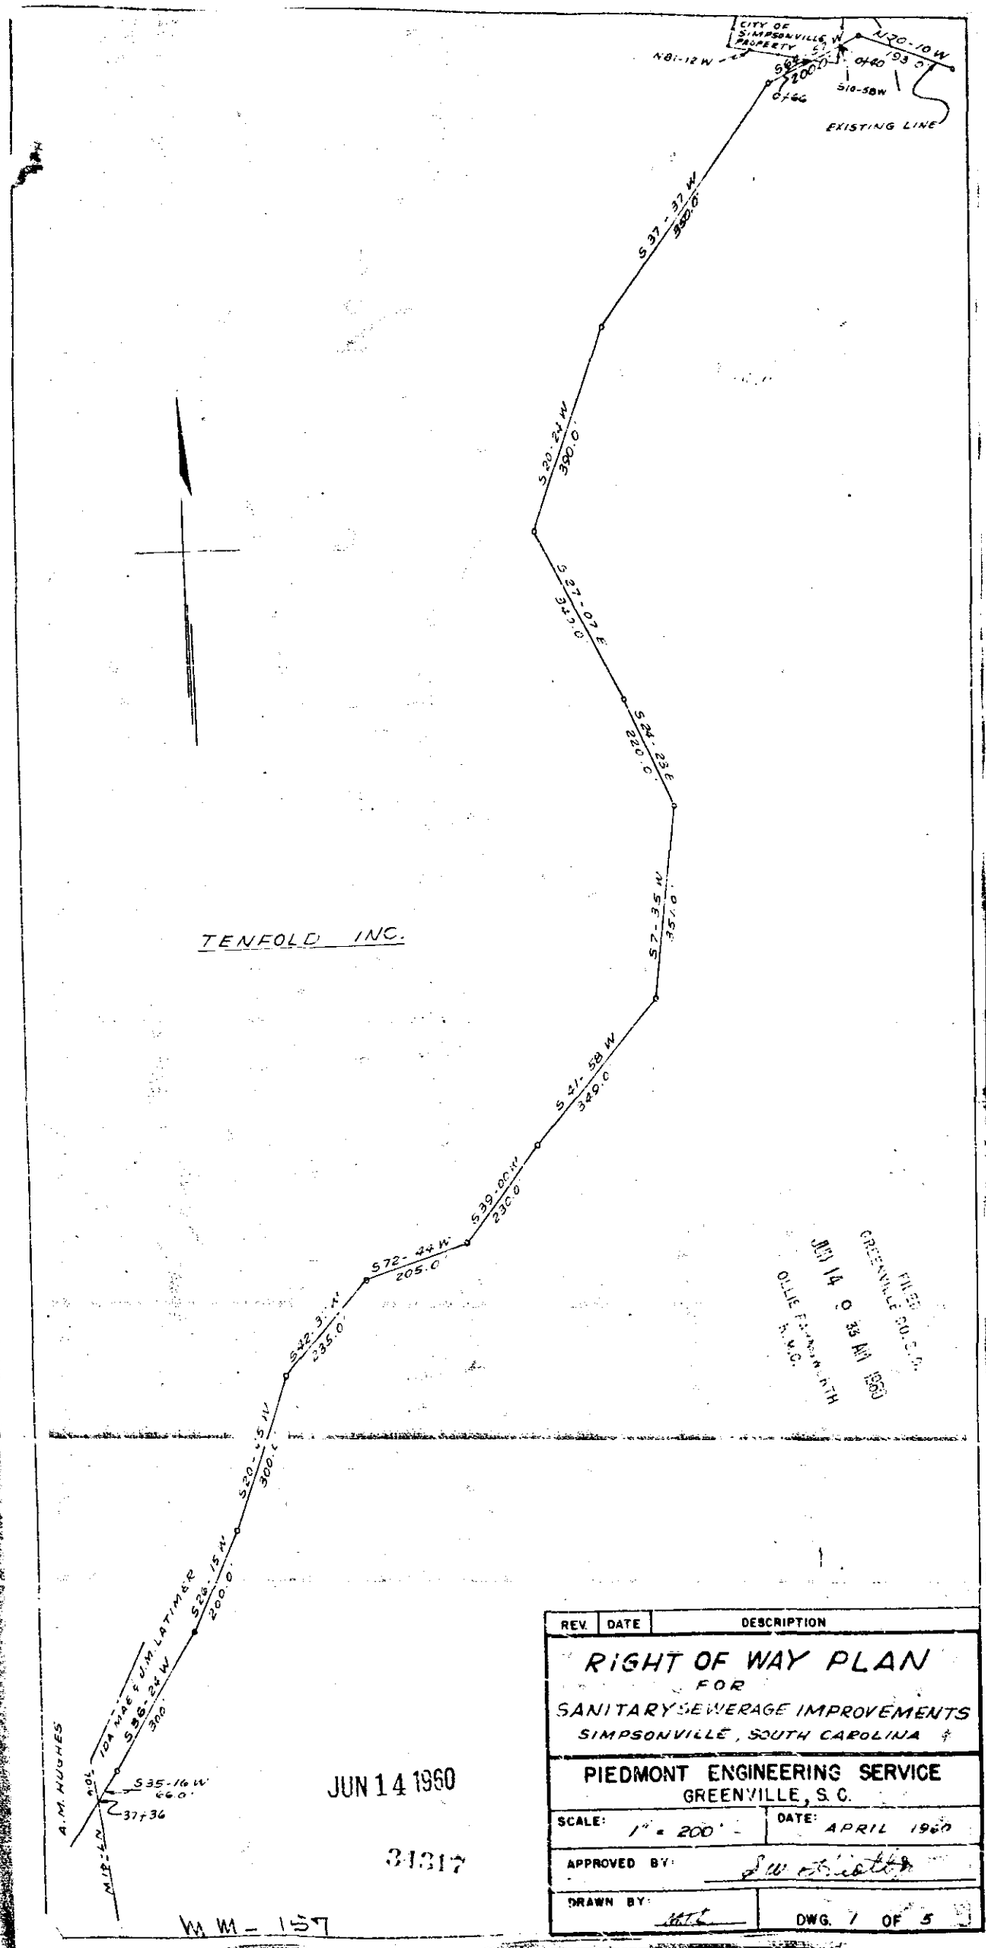

REV.	DATE	DESCRIPTION
		RIGHT OF WAY PLAN FOR SANITARY SEWERAGE IMPROVEMENTS SIMPSONVILLE, SOUTH CAROLINA
		PIEDMONT ENGINEERING SERVICE GREENVILLE, S.C.
SCALE: 1" = 200'		DATE: APRIL 1960
APPROVED BY: S.W. Knott Jr.		
DRAWN BY: MTL		DWG. 1 OF 5

Filed This 14 day of June 1960 and Recorded in Vol. M.M. Page 157 at ... M.
Register Mesne Conveyance Greenville County, S.C.

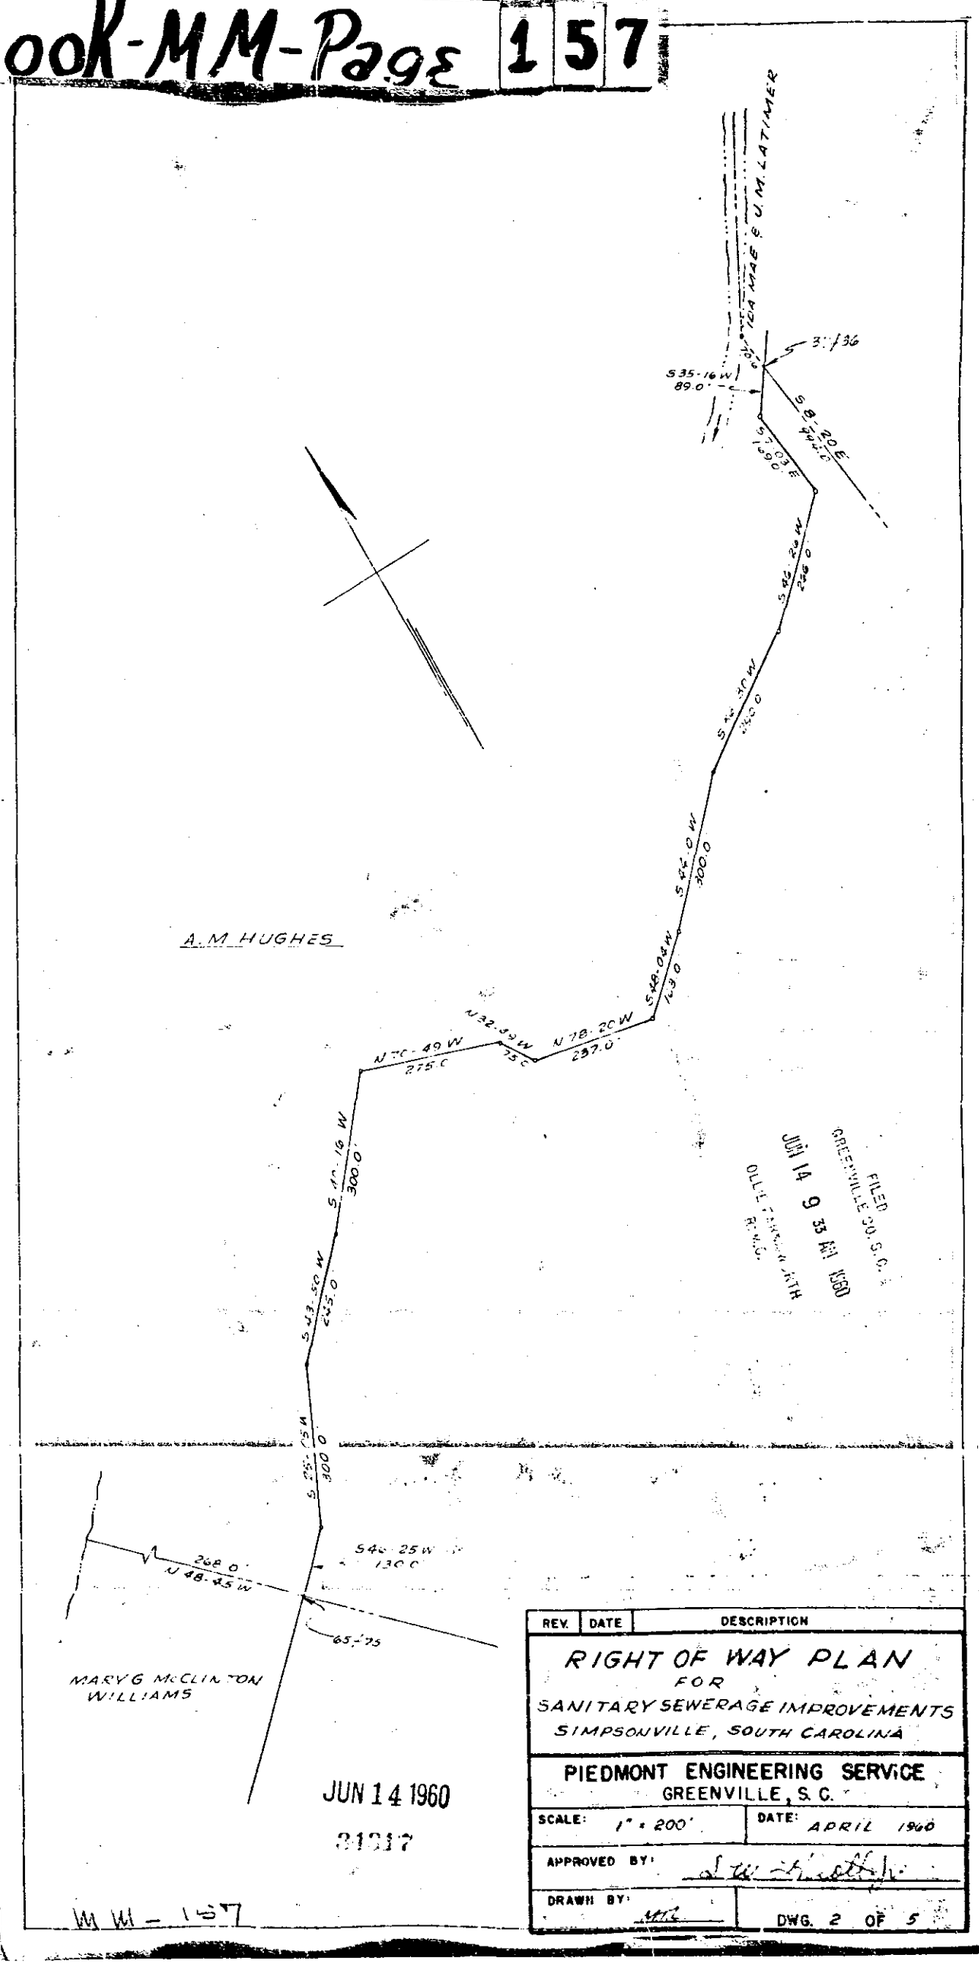

REV.	DATE	DESCRIPTION
		RIGHT OF WAY PLAN FOR SANITARY SEWERAGE IMPROVEMENTS SIMPSONVILLE, SOUTH CAROLINA
		PIEDMONT ENGINEERING SERVICE GREENVILLE, S.C.
SCALE: 1" = 200'		DATE: APRIL 1960
APPROVED BY: S.W. Knott Jr.		
DRAWN BY: MTL		DWG. 2 OF 5