
Driveway Sketch

Driveway Type (Circle One):

Concrete

Asphalt

Gravel

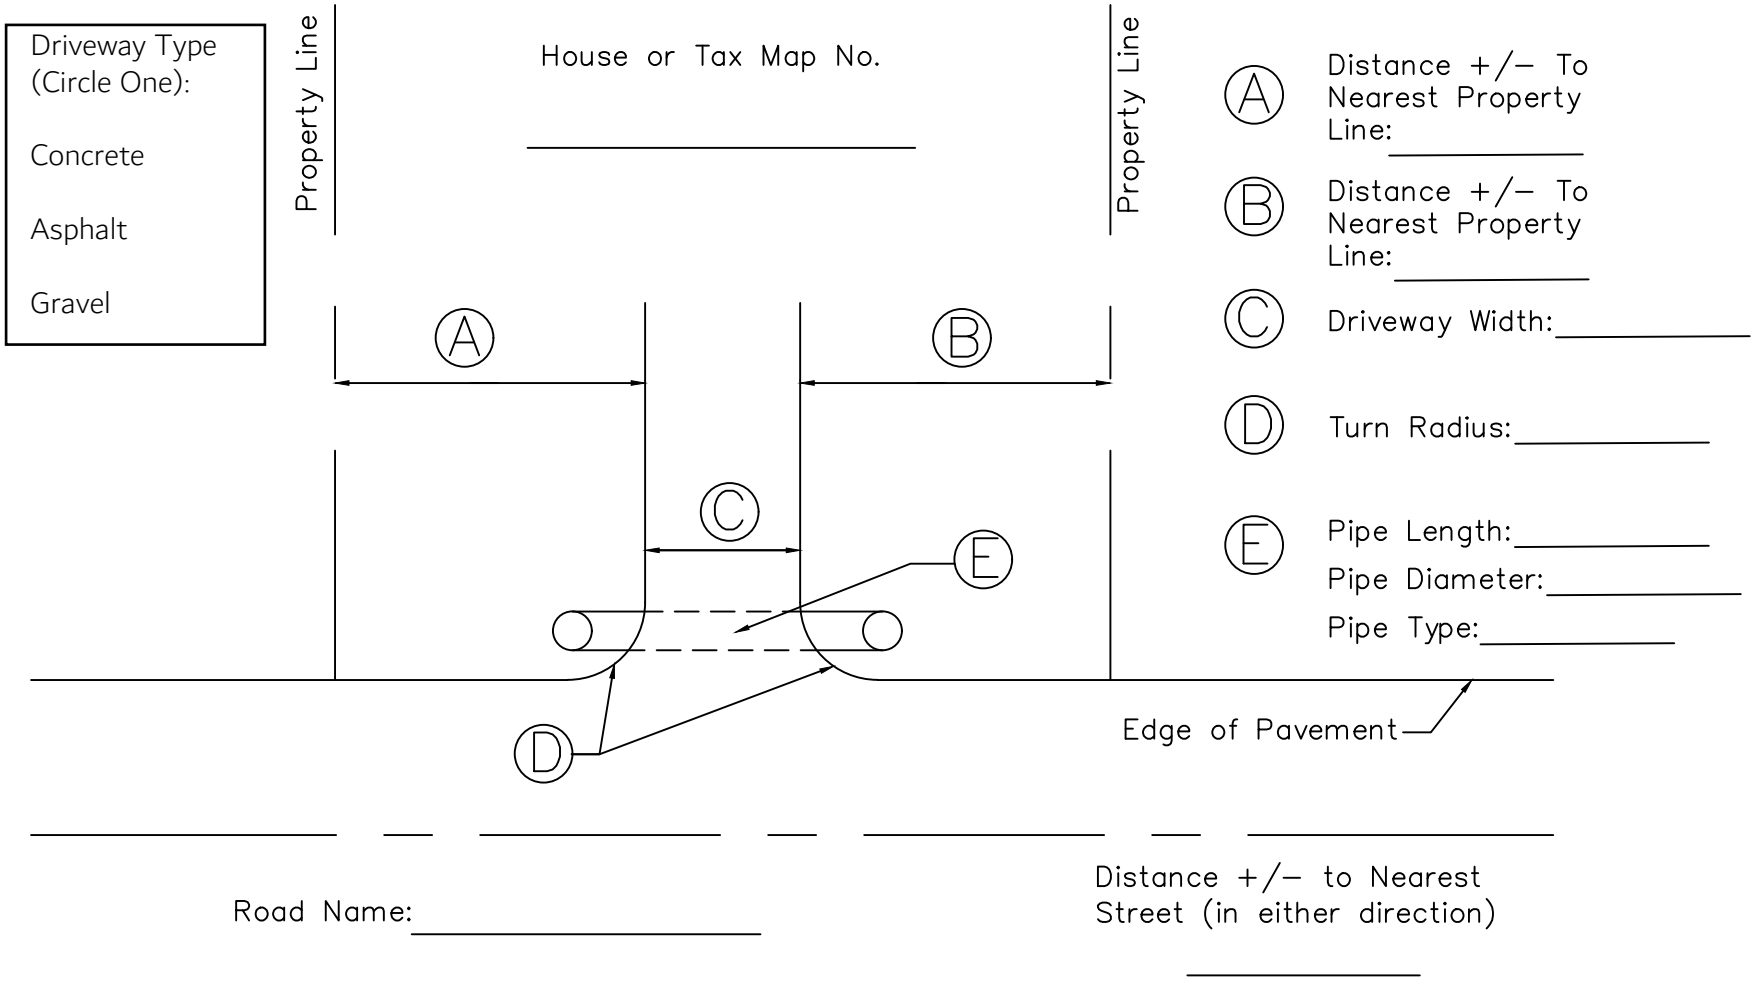

A Distance +/− To Nearest Property Line: _____

B Distance +/− To Nearest Property Line: _____

C Driveway Width: _____

D Turn Radius: _____

E Pipe Length: _____

Pipe Diameter: _____

Pipe Type: _____

Road Name: _____

Distance +/− to Nearest Street (in either direction)

_____

Driveway Width	Minimum Radius
10–15 Ft	10 Ft
15–25 Ft	5 Ft
26–40 Ft	2.5 Ft

Allowable Driveway Widths:
Residential – 10 Ft to 24 Ft
Commercial – 12 Ft to 40 Ft