TOWN PARK OF GREENVILLE, S.C

HORIZONTAL PROPERTY RULE

GREENVILLE COUNTY SOUTH CAROLINA

BUILDINGS I, J, K, L, M & N

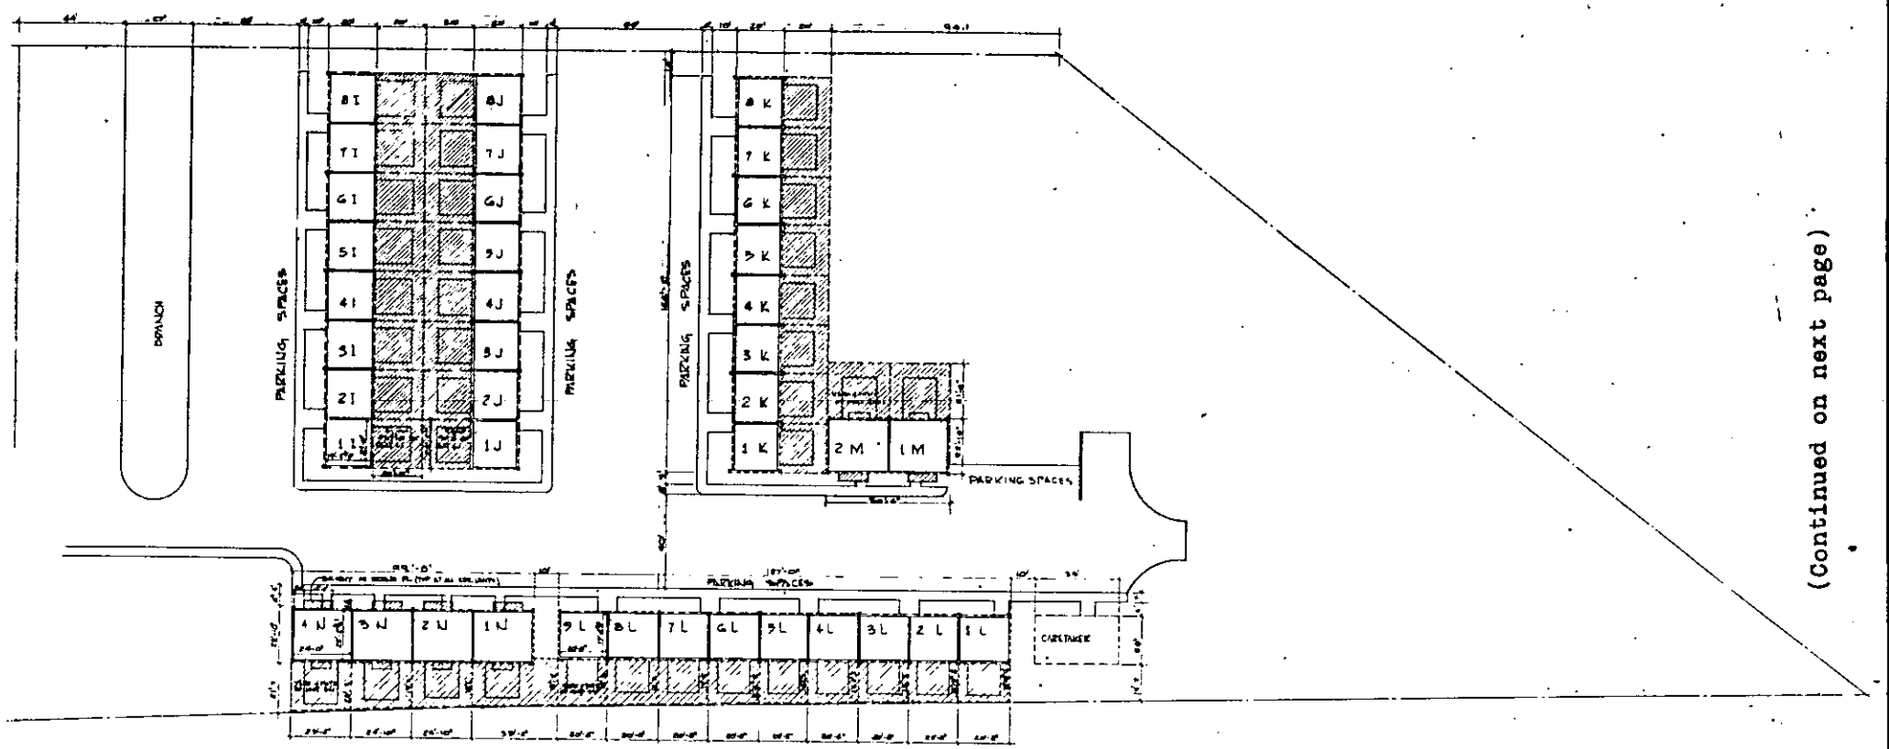

(Continued on next page)

NOTES

1 - BUILDINGS I, J, K, L SHOWN IN THIS PLAN ARE TWO STORY STRUCTURES WITH 2 BEDROOMS UNITS. DIMENSIONS SHOWN IN UNIT I7 ARE TYPICAL OF EACH 2 BEDROOM UNIT.
2 - BUILDINGS M & N SHOWN IN THIS PLAN ARE TWO STORY STRUCTURES WITH 3 BEDROOM UNITS. DIMENSIONS SHOWN IN UNIT 4N ARE TYPICAL OF EACH 3 BEDROOM UNIT. TIMED DIMENSIONS ARE SHOWN IN EACH CASE.
3 - EACH UNIT CONSISTS OF THE SPACE BOUNDED BY THE UNDECORATED AND/OR UNFINISHED SURFACES OF THE PERIMETER WALLS, FLOORS & CEILINGS
4 - ALL INTERIOR ANGLES OF UNITS ARE 90°
6 - PARKING SPACES LIMITED COMMON ELEMENTS (NOT LISTING TANDEM LEGEND AND 3ND SPACES ARE FOR THE USE OF UNIT OWNERS; SPECIFIC PARKING SPACES TO BE ASSIGNED BY THE ASSOCIATION

LEGEND

INDICATES BOUNDARY OF UNIT

INDICATES COMMON ELEMENTS

INDICATES LIMITED COMMON ELEMENTS

EXHIBIT "A"
PAGE 1 OF 3 PAGES