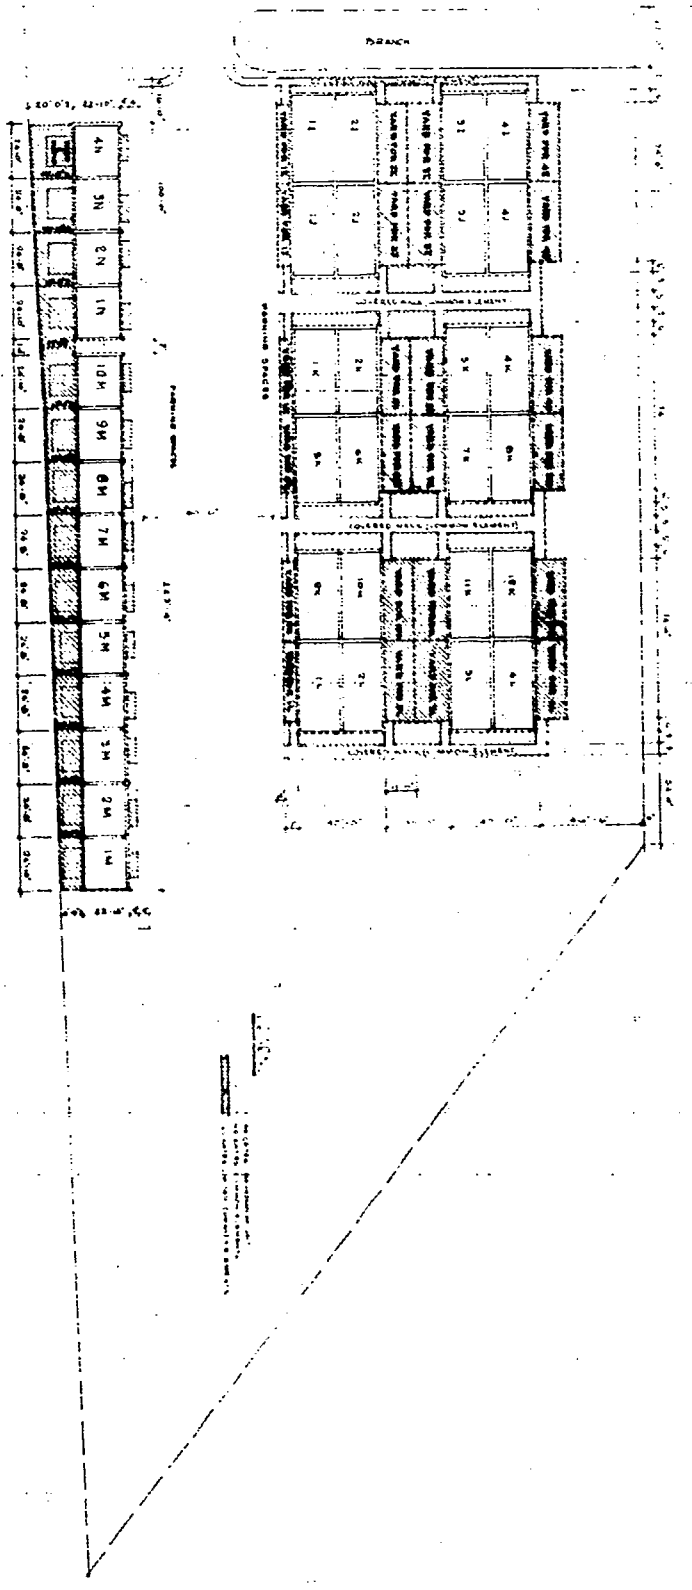

1 ALL UNITS MARKED L.J.K.L. ARE ONE STORY STRUCTURES WITH 2 BEDROOMS EACH UNIT YARD DIMENSION AS SHOWN

2 BUILDINGS M & N SHOWN IN THIS PLAN ARE TWO STORY STRUCTURES WITH 5 BEDROOM UNITS DIMENSIONS SHOWN IN UNIT 4M ARE TYPICAL OF EACH 5 BEDROOM UNIT YARD DIMENSIONS ARE SHOWN IN EACH CASE

3 EACH UNIT CONSISTS OF THE SPACE BOUNDED BY THE UNDECORATED AND/OR UNFINISHED SURFACES OF THE PERIMETER WALLS FLOORS & CEILINGS

4 ALL INTERIOR ANGLES OF UNITS ARE 90° ALL INTERIOR WALLS NOT SHOWN ARE PARALLEL OR PERPENDICULAR TO EXTERIOR WALLS

5 PARKING SPACES LIMITED COMMON ELEMENTS NOT APPURTENANT LEGEND AND SHADED AREAS ARE FOR THE USE OF UNIT OWNERS SPECIFIC PARKING SPACES TO BE ASSIGNED BY THE ASSOCIATION

(CONTINUED ON NEXT PAGE)