0590

4328 RV.2

VOL 999 PAGE 595

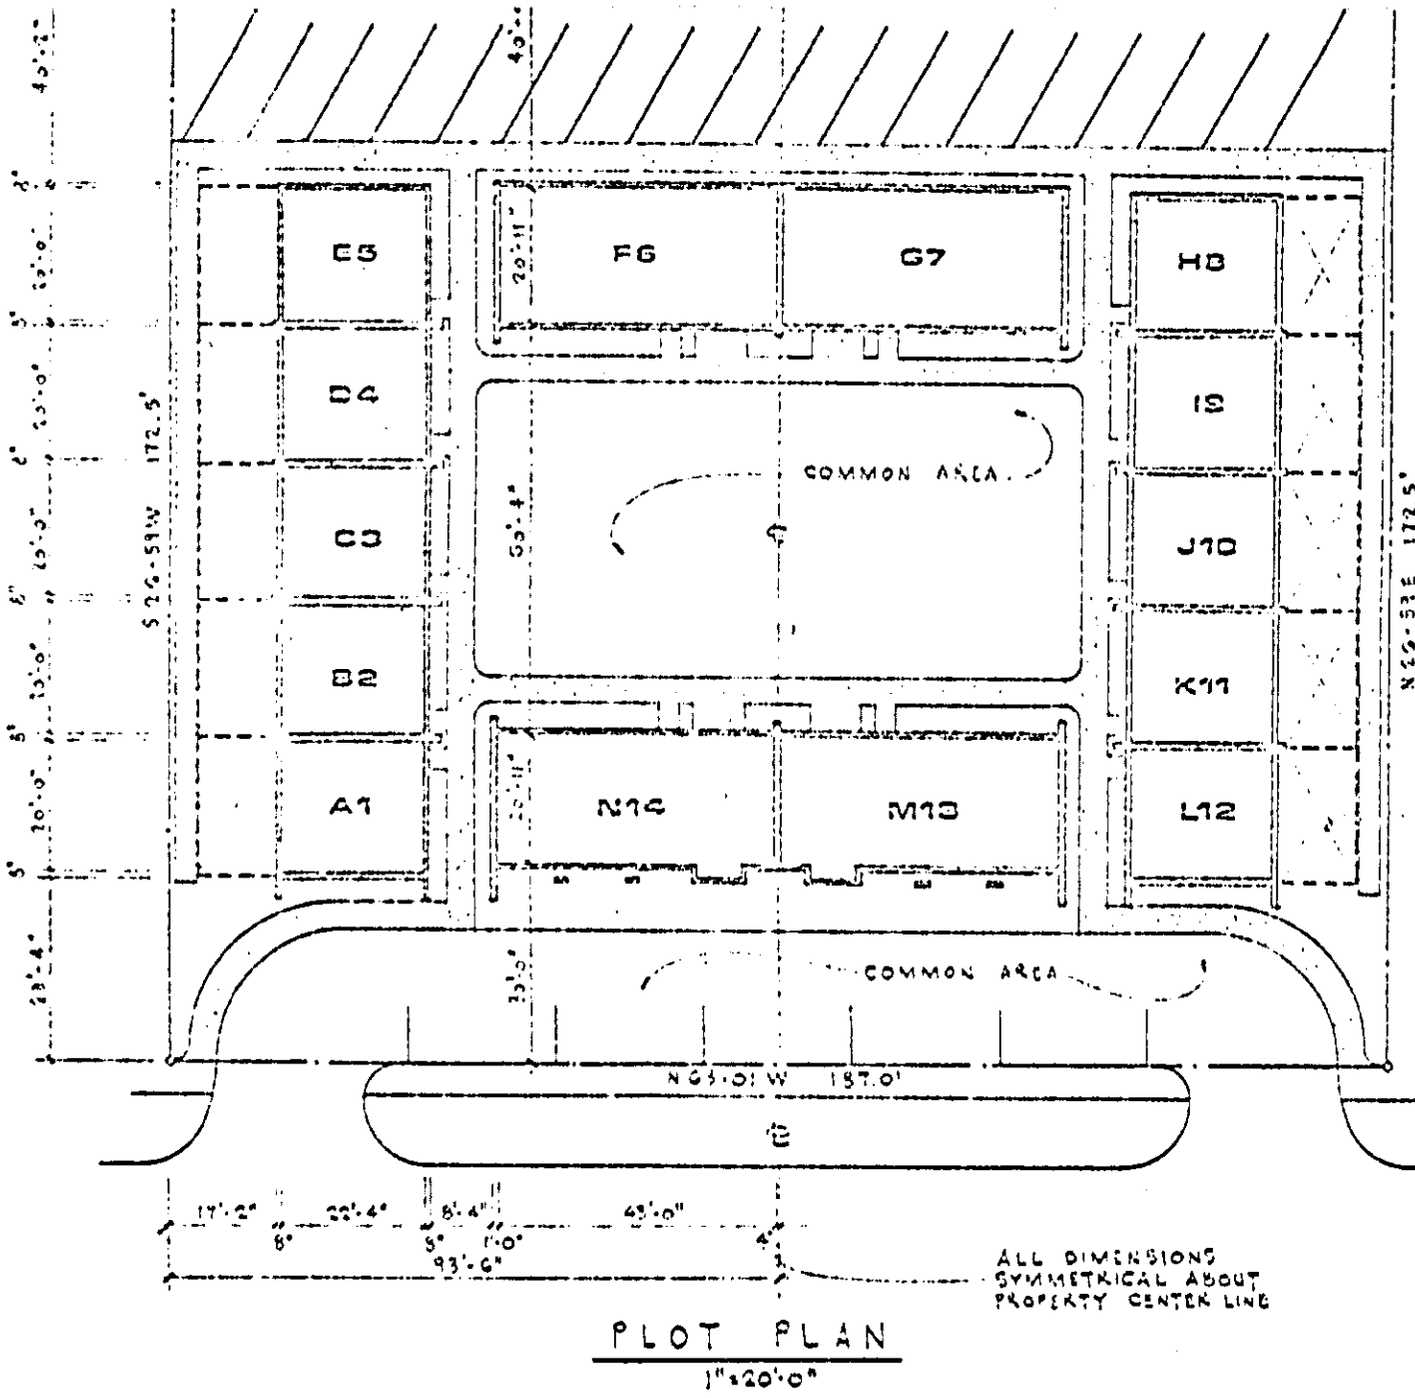

PLOT PLAN

1"=20'-0"

"EXHIBIT A"

(Page One of Three Pages)

I HEREBY CERTIFY THAT THE PLOT PLAN SHOWN HEREON IS BASED ON THE BUILDINGS AS IMPLEMENTED AND IS CORRECT TO THE BEST OF MY KNOWLEDGE.

DATED THIS 28 DAY OF MAY

SIGNED

REGISTERED ARCHITECT

JOE W. HILLER - ARCHITECT

MEMBER - AMERICAN INSTITUTE OF ARCHITECTS

BOX 5888-B
GREENVILLE, S.C.
29606
DIAL 232-2162

McPHERSON PARK CONDOMINIUMS

NO. 10 POINSETT AVE.
GREENVILLE • S.C.