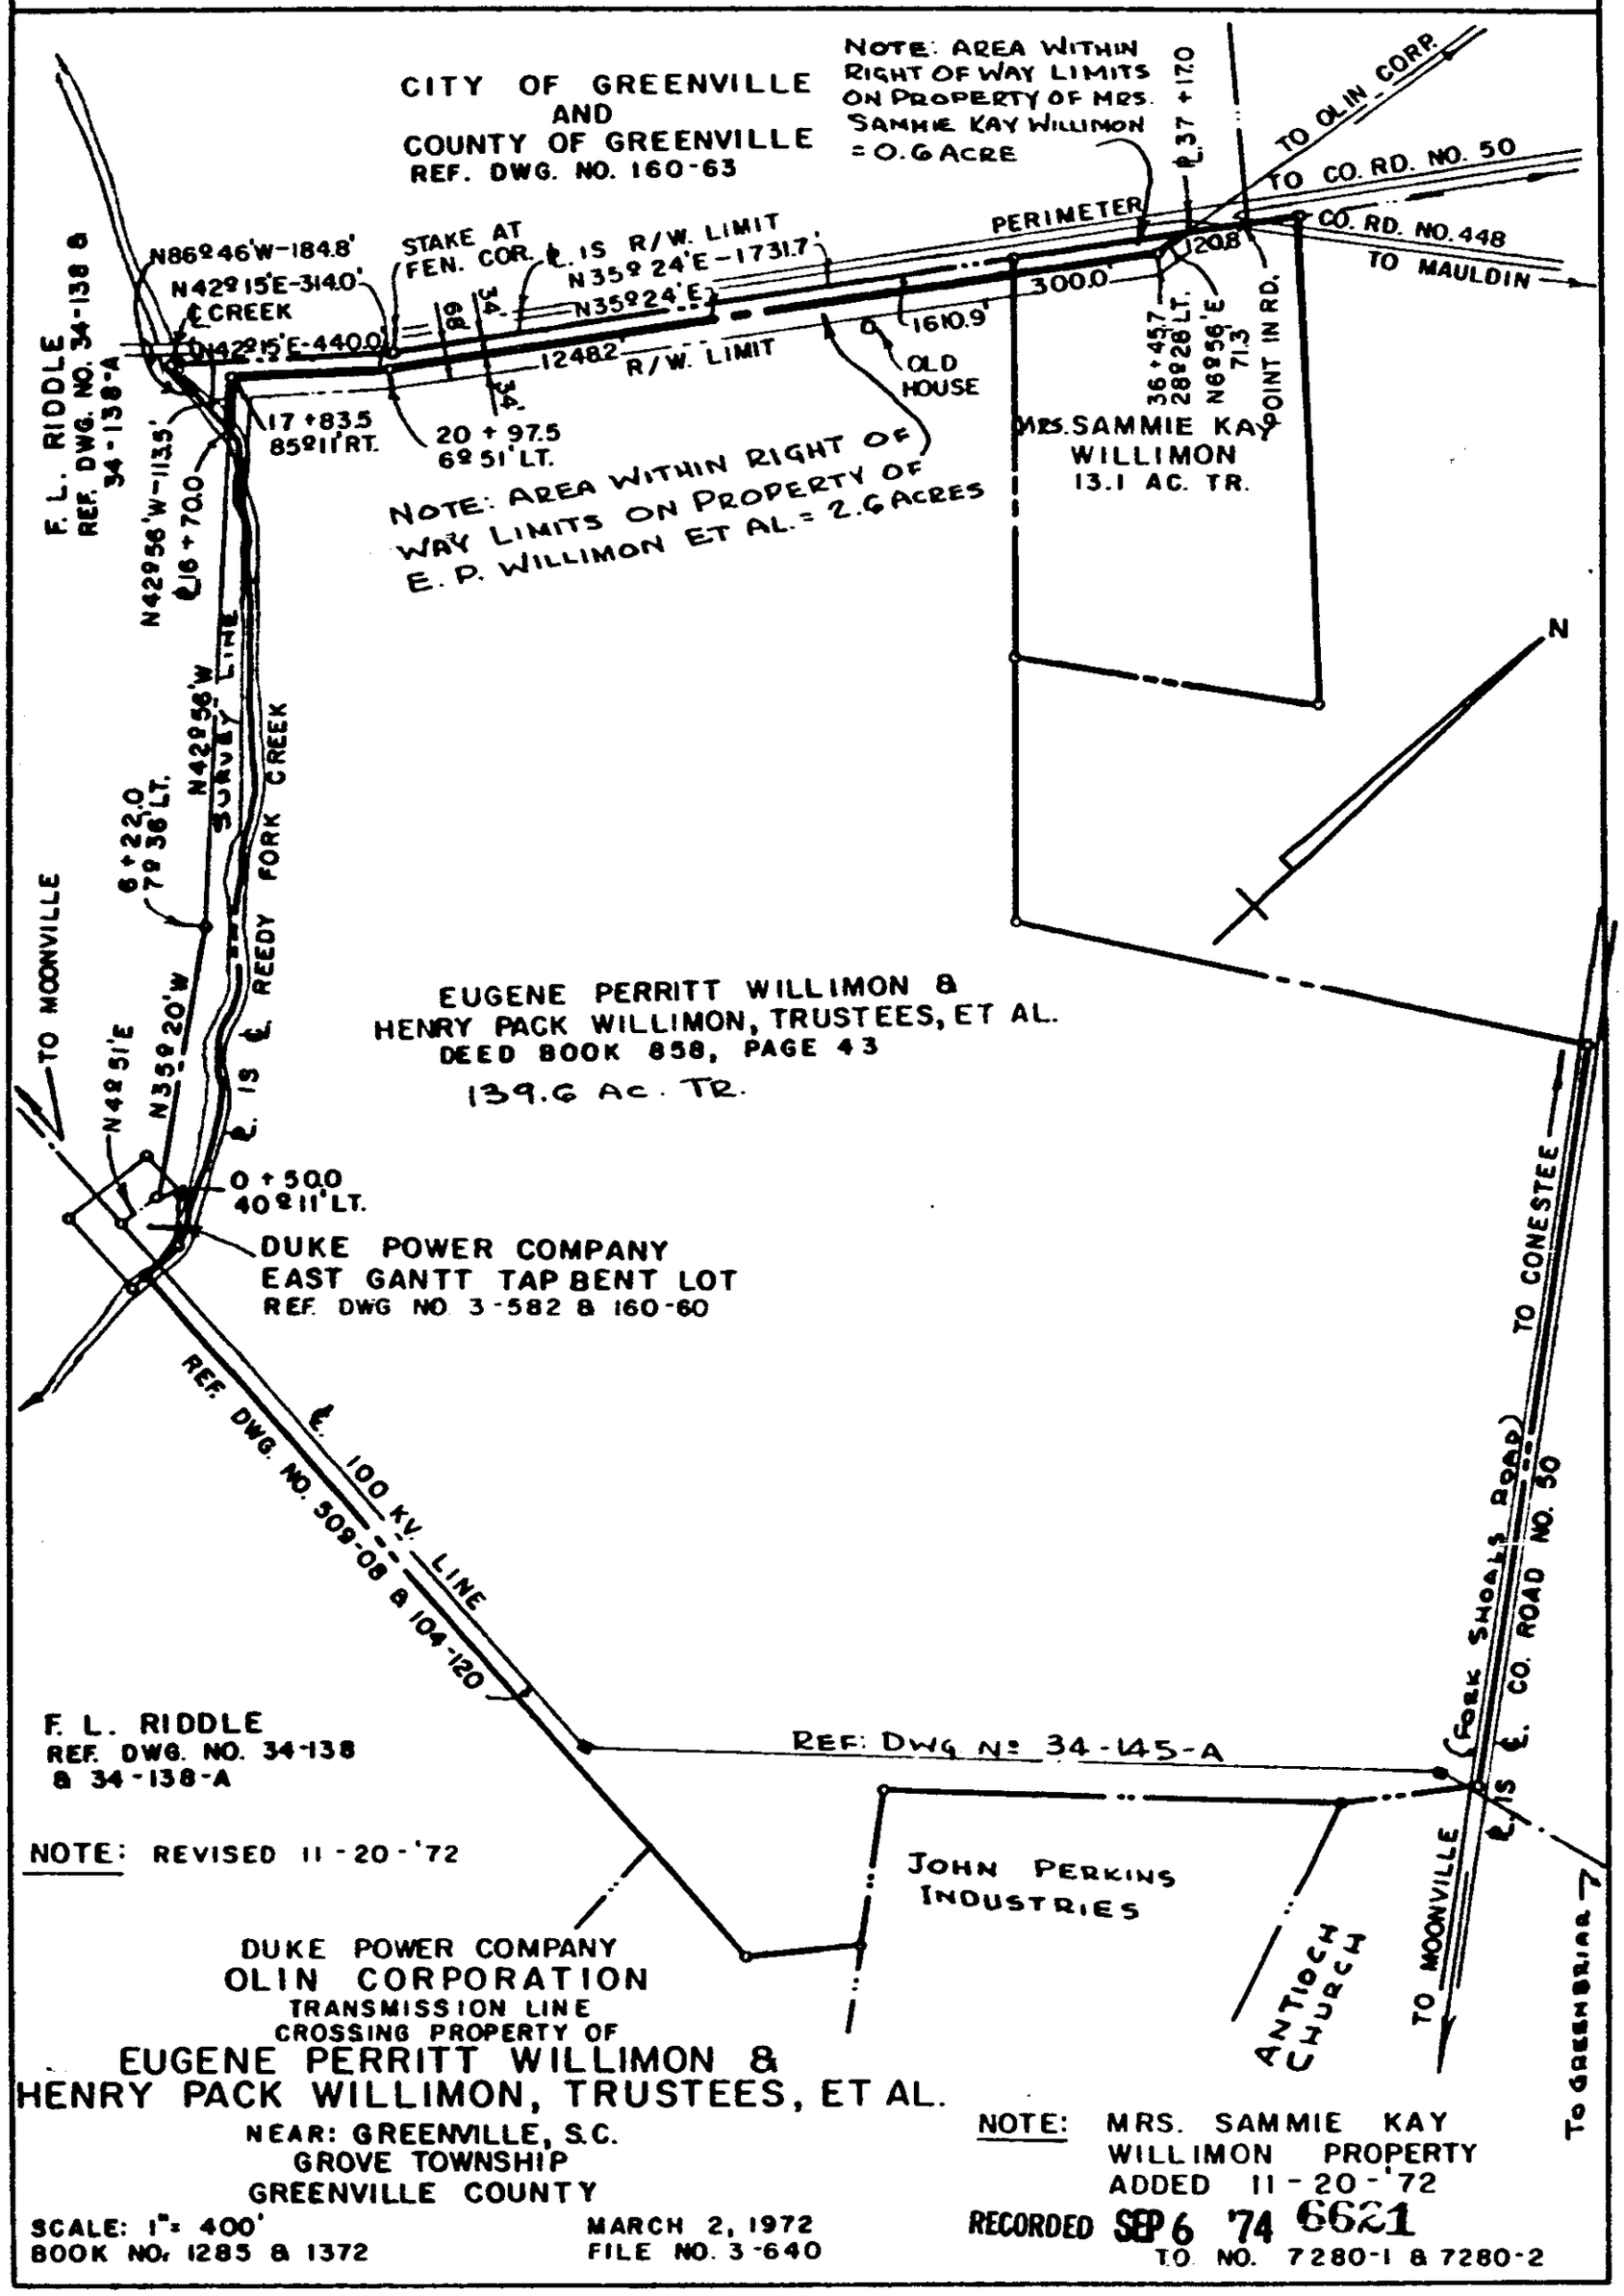

F. L. RIDDLE
REF. DWG. NO. 34-138
& 34-138-A

NOTE: REVISED 11-20-'72

DUKE POWER COMPANY
OLIN CORPORATION
TRANSMISSION LINE
CROSSING PROPERTY OF
EUGENE PERRITT WILLIMON &
HENRY PACK WILLIMON, TRUSTEES, ET AL.
NEAR: GREENVILLE, S.C.
GROVE TOWNSHIP
GREENVILLE COUNTY

SCALE: 1" = 400'
BOOK NO. 1285 & 1372

MARCH 2, 1972
FILE NO. 3-640

NOTE: MRS. SAMMIE KAY WILLIMON PROPERTY ADDED 11-20-'72

RECORDED SEP 6 '74 6621
T.O. NO. 7280-1 & 7280-2

EUGENE DIETZGEN 135-A 1533 A I D

4328 RV.2