REF. - PLAT OF COACH HILLS FILED IN PLAT BK. 4X PAGES 85 & 86

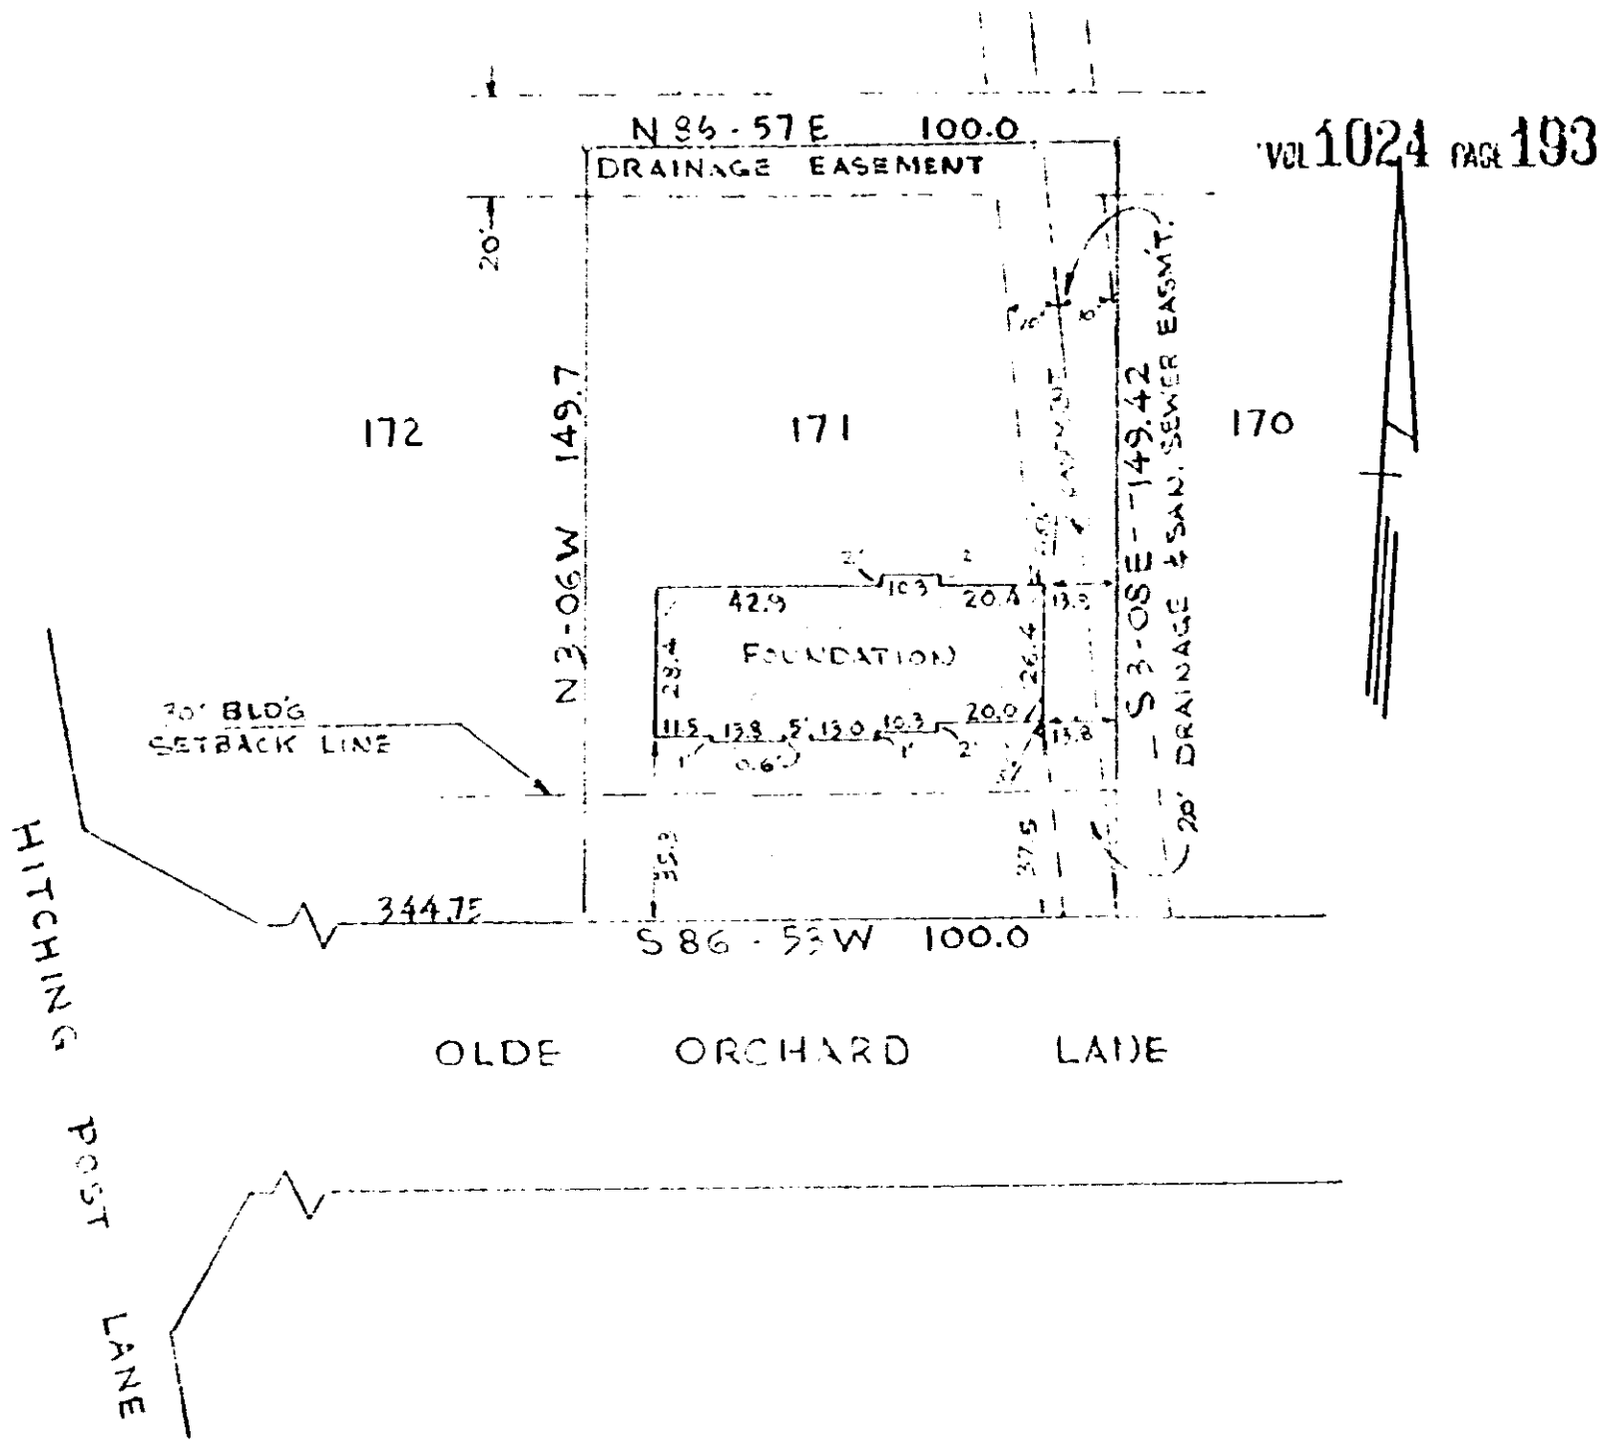

FOUNDATION SURVEY
LOT NO. 171 - COACH HILLS
GREENVILLE CO., S.C.
SCALE 1" = 40' MAY 26, 1975

This is to certify that on the 26th day of May, 1975, I surveyed the property shown on this plat and that the property lines, walls and buildings are as shown hereon; that the buildings located on said lot do not encroach or project on adjacent streets or property; that no adjacent walls or building encroach or project on this lot.

Registered Land Surveyor No. 3616

SOUTH CAROLINA REGISTERED No. 3616 LAND SURVEYOR AARON M. THOMPSON

PIEDMONT ENGINEERS · ARCHITECTS · PLANNERS
GREENVILLE, S.C.

RECORDED SEP 12 '75 At 11:39 A.M. 6823

VOL 1024 PAGE 193

3575

4328 RV.2