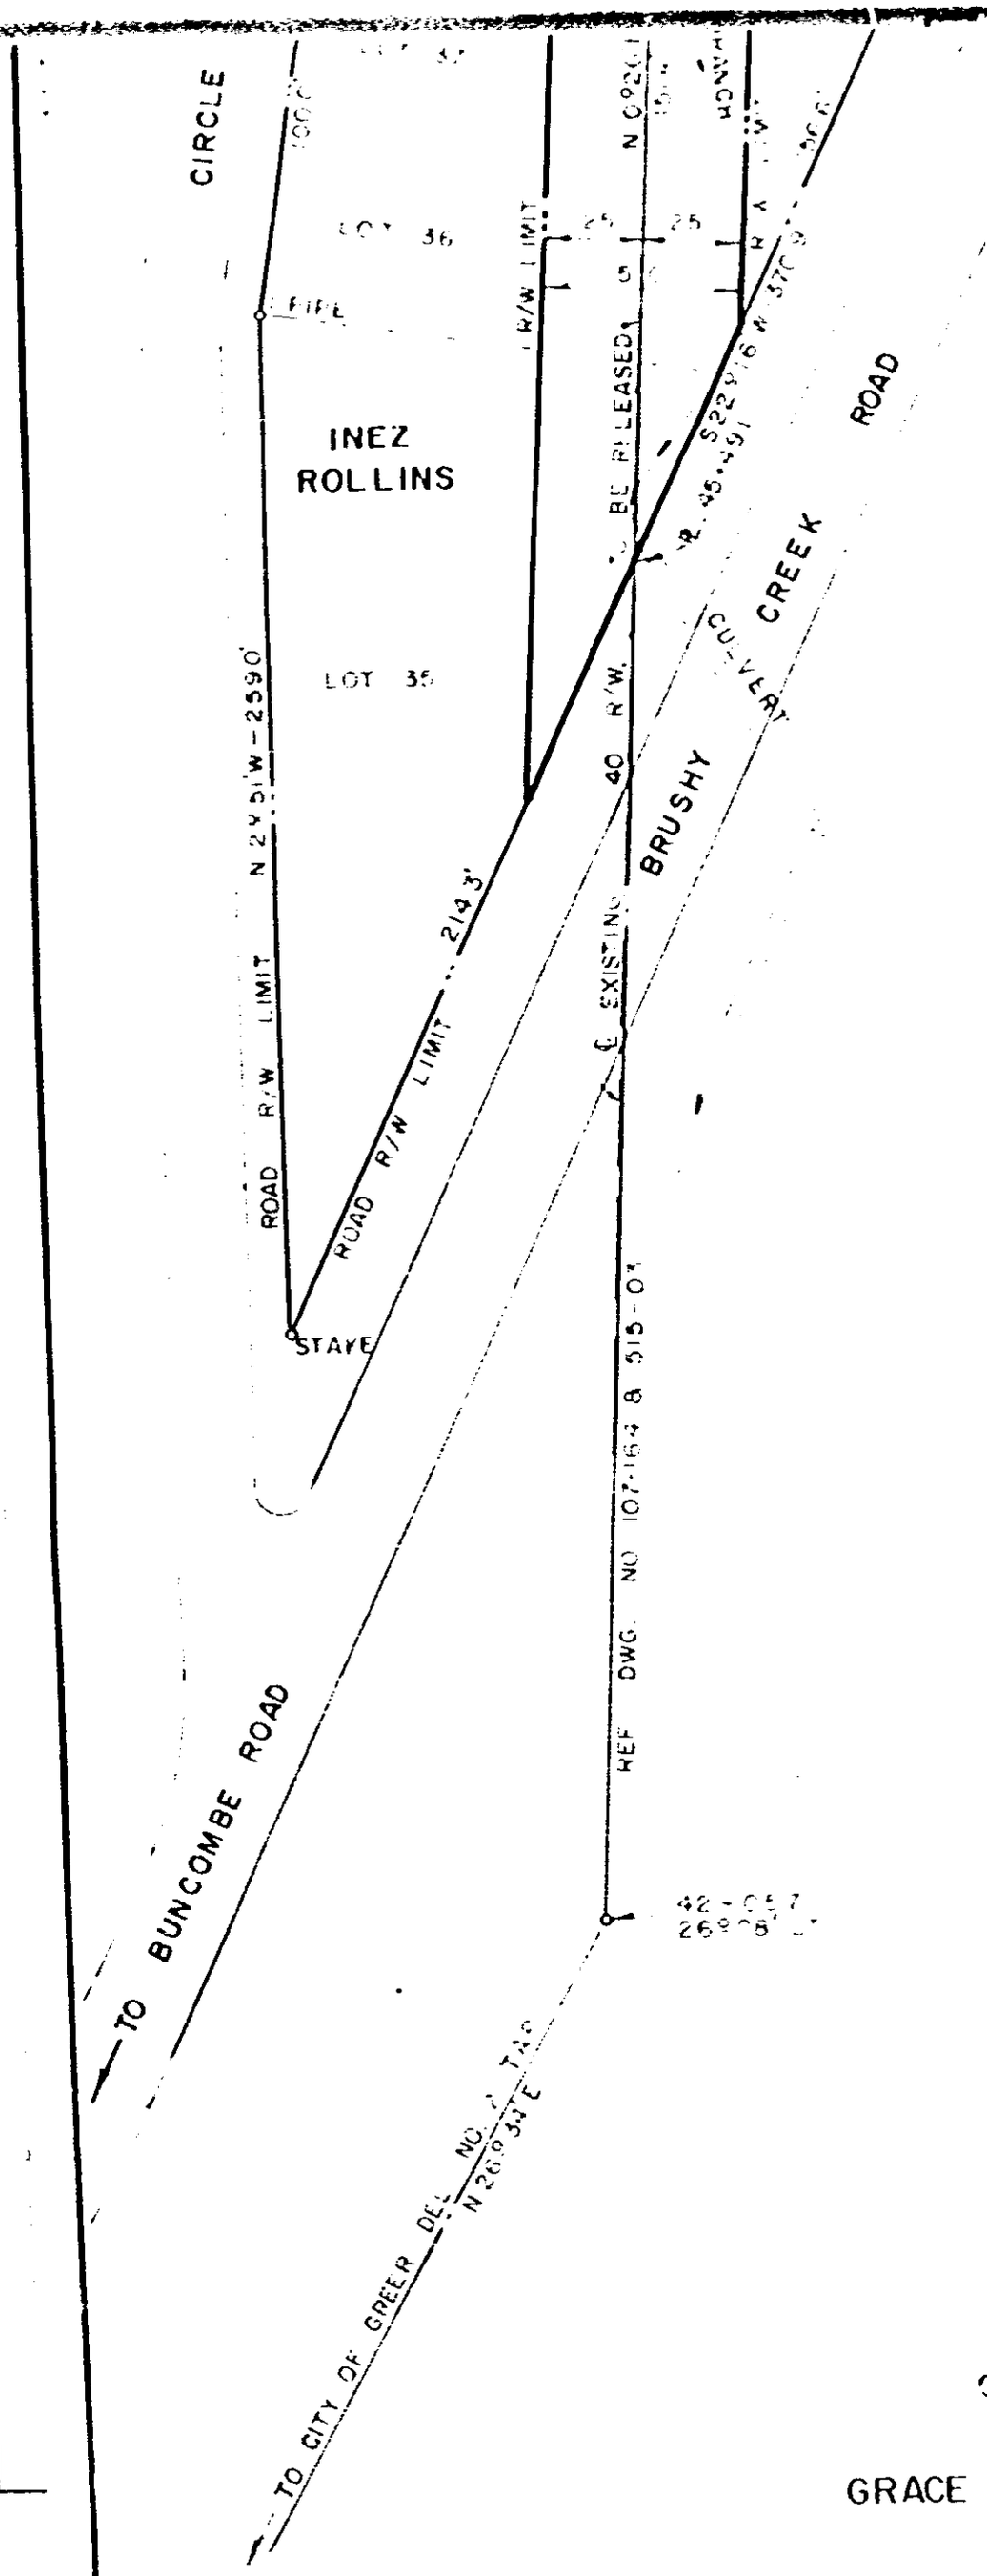

NOTE
AREA WITHIN RIGHT OF WAY LIMITS ON JACK NATHANEL MATHIS = 0.07 ACRE

AREA WITHIN RIGHT OF WAY LIMITS ON STEVE R. PRICE = 0.09 ACRE

AREA WITHIN RIGHT OF WAY LIMITS ON BENNY R McKINNEY = 0.09 ACRE

AREA WITHIN RIGHT OF WAY LIMITS ON INEZ ROLLINS = 0.18 ACRE

NOTE: REVISED 7-6-76

DUKE POWER COMPANY
CITY OF GREER DEL. NO. 2
TRANSMISSION LINE
CROSSING

GRACE W. SCHILLETTER SUBDIVISION
GREER, S.C.
CHICK SPRINGS TOWNSHIP
GREENVILLE COUNTY

SCALE 1" = 50'
FILE NO. 22
OCT. 16 1975
FILE NO. 55-47

(NO.) TO 11, 12, 13, 4 & 15 RECORDED FEB 17 1977 At 1:33 P.M. 21723

4328 RV.2