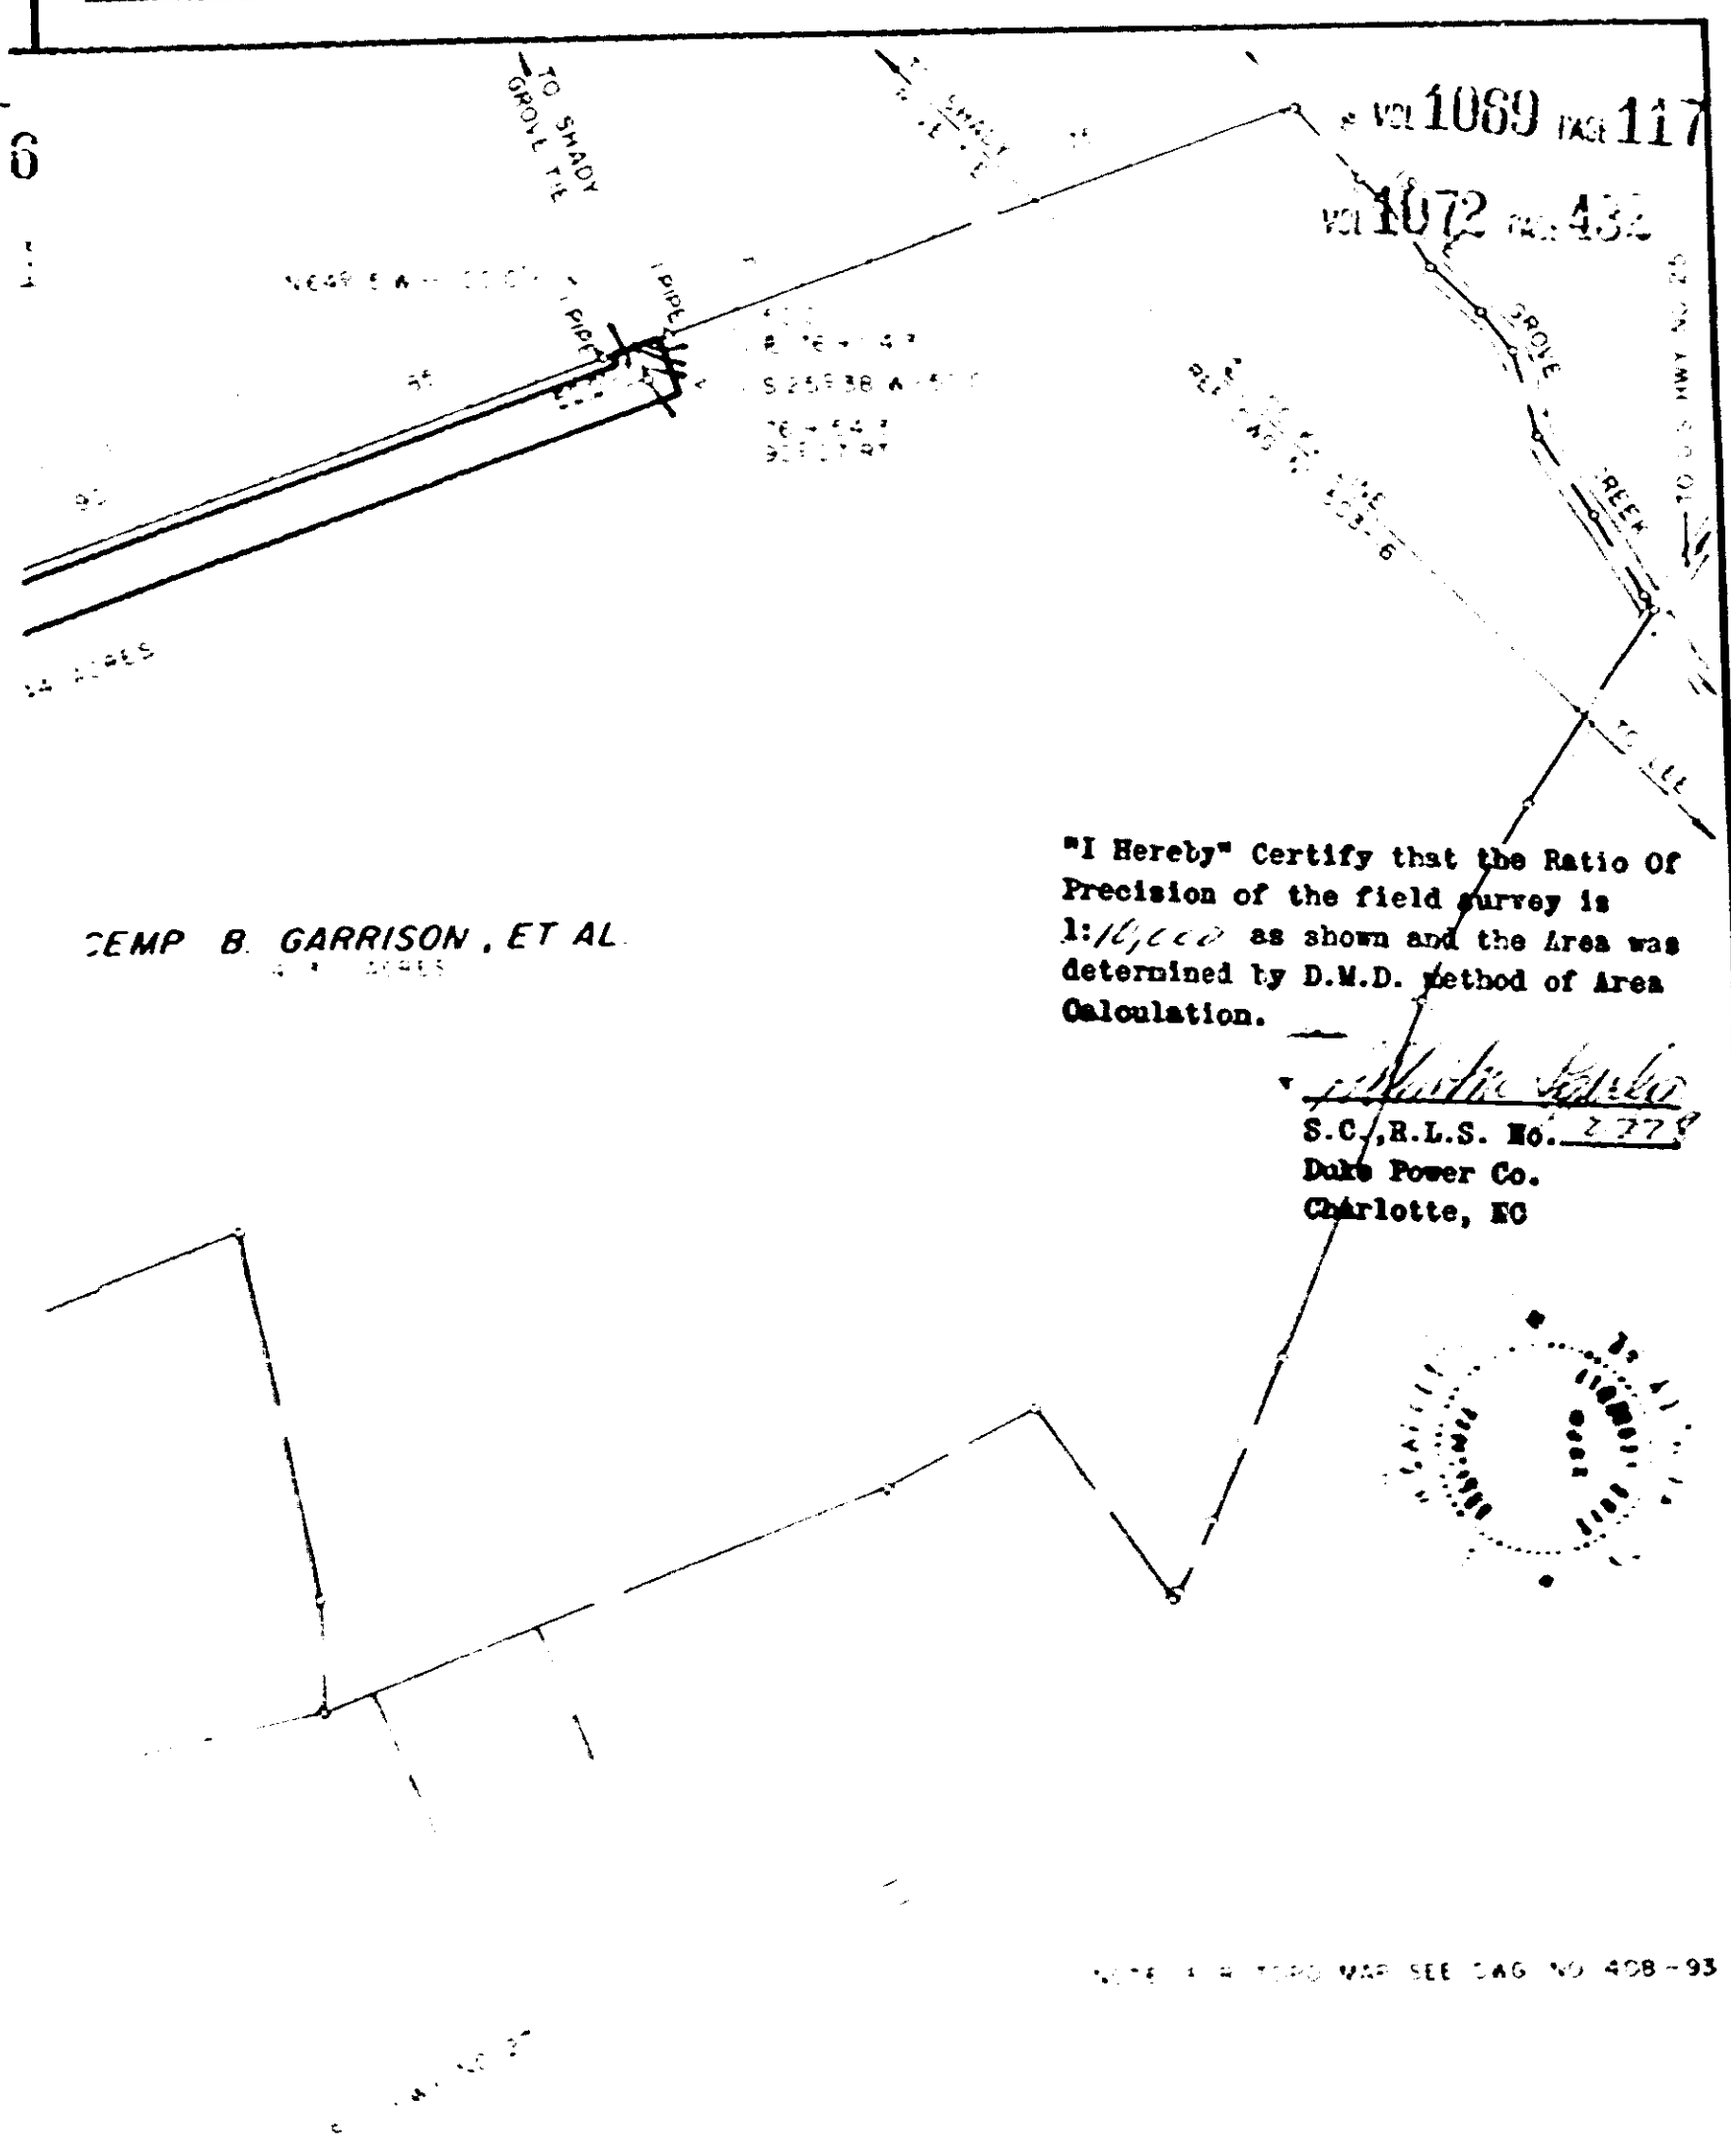

"I Hereby" Certify that the Ratio Of Precision of the field survey is 1:16,000 as shown and the Area was determined by D.M.D. Method of Area Calculation.

S.C.,R.L.S. No. 2779
Duke Power Co.
Charlotte, NC

NOTE: A 30' ROAD WAY SEE DWG NO 408-93

DUKE POWER COMPANY
GOLDEN GROVE RETAIL SUBSTATION LOT
ACQUIRED FROM
CEMP B. GARRISON, ET AL.
AND RIGHT OF WAY FOR ACCESS ROAD
NEAR GREENVILLE, S.C.
GREENVILLE COUNTY

21863

16348

SCALE 1"=300'
BOOK NO 1562

SEPTEMBER 22, 1977
FILE NO 159-81

SCALE IN FEET

Re-recorded Jan. 22, 1978

1977 • 3:30 P.M. #21863 RECORDED NOV 28 1977 At 11:42 A.M.

4328 RV.2