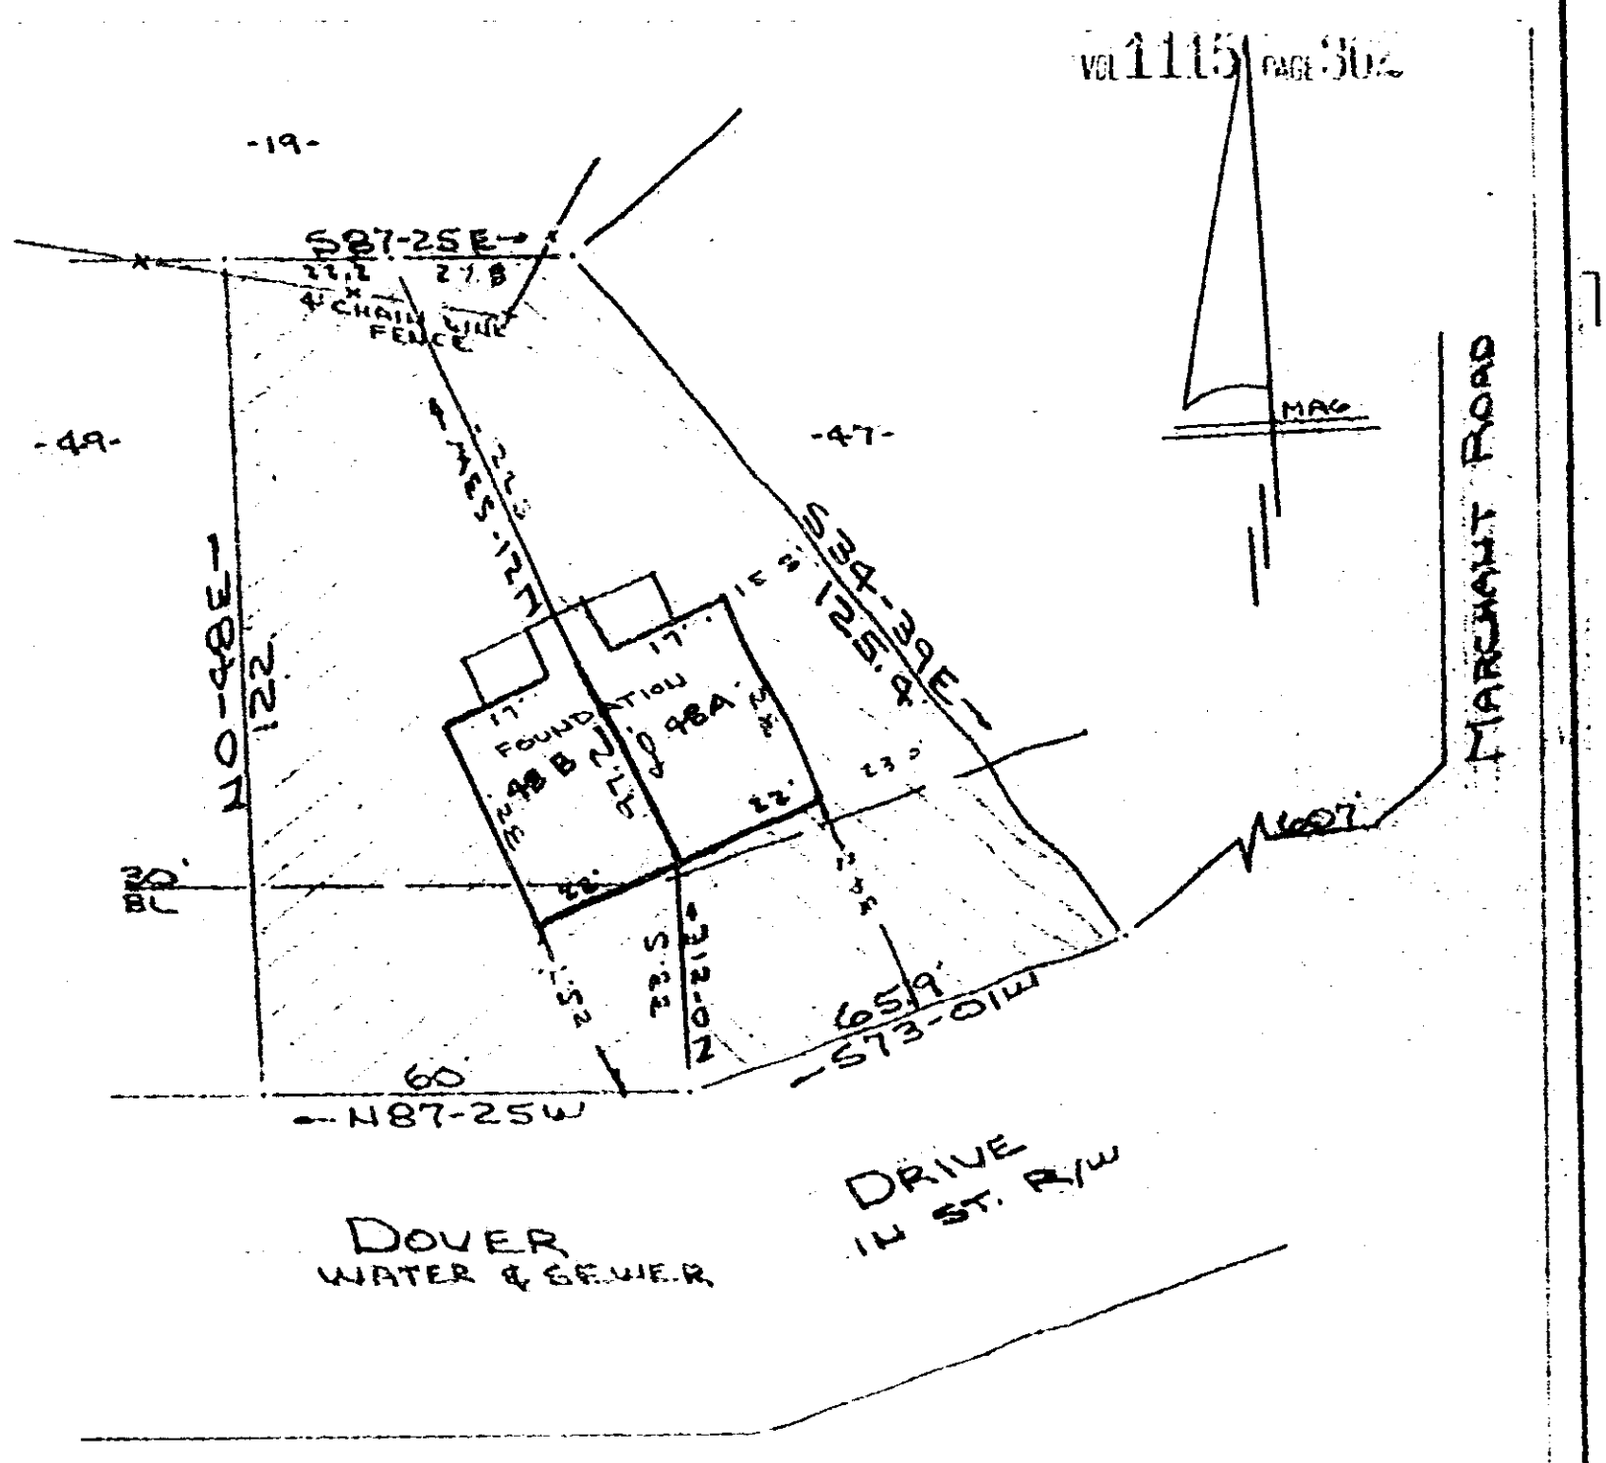

LEGEND:
BOUNDARY OF UNIT
LIMITED COMMON ELEMENTS

PLOT PLAN
GOVERNORS SQUARE ASSOCIATION
A. PARTNERSHIP
NEAR GREENVILLE, S.C.
SCALE: 1" = 30' 8 MAY 1979

This is to certify that on the 8th day of May, 1979, I surveyed the property shown on this plat, being known as lot 48 on plat of CAMBRIDGE PARK and recorded in the RMC Office Greenville County, S. C., in Plat Book "4 - R" at Page 11; and that the property lines, walls and buildings are as shown hereon, and that the walls and buildings located on said lot do not encroach or project on adjacent street or property, and that no adjacent walls or buildings encroach or project on said premises, and no power lines cross this property except as shown hereon.

R. B. Bruce

R. B. Bruce, RLS #1952

CAROLINA SURVEYING CO.
112 Manly St.
Greenville, S. C.

0362
4328 RV.2