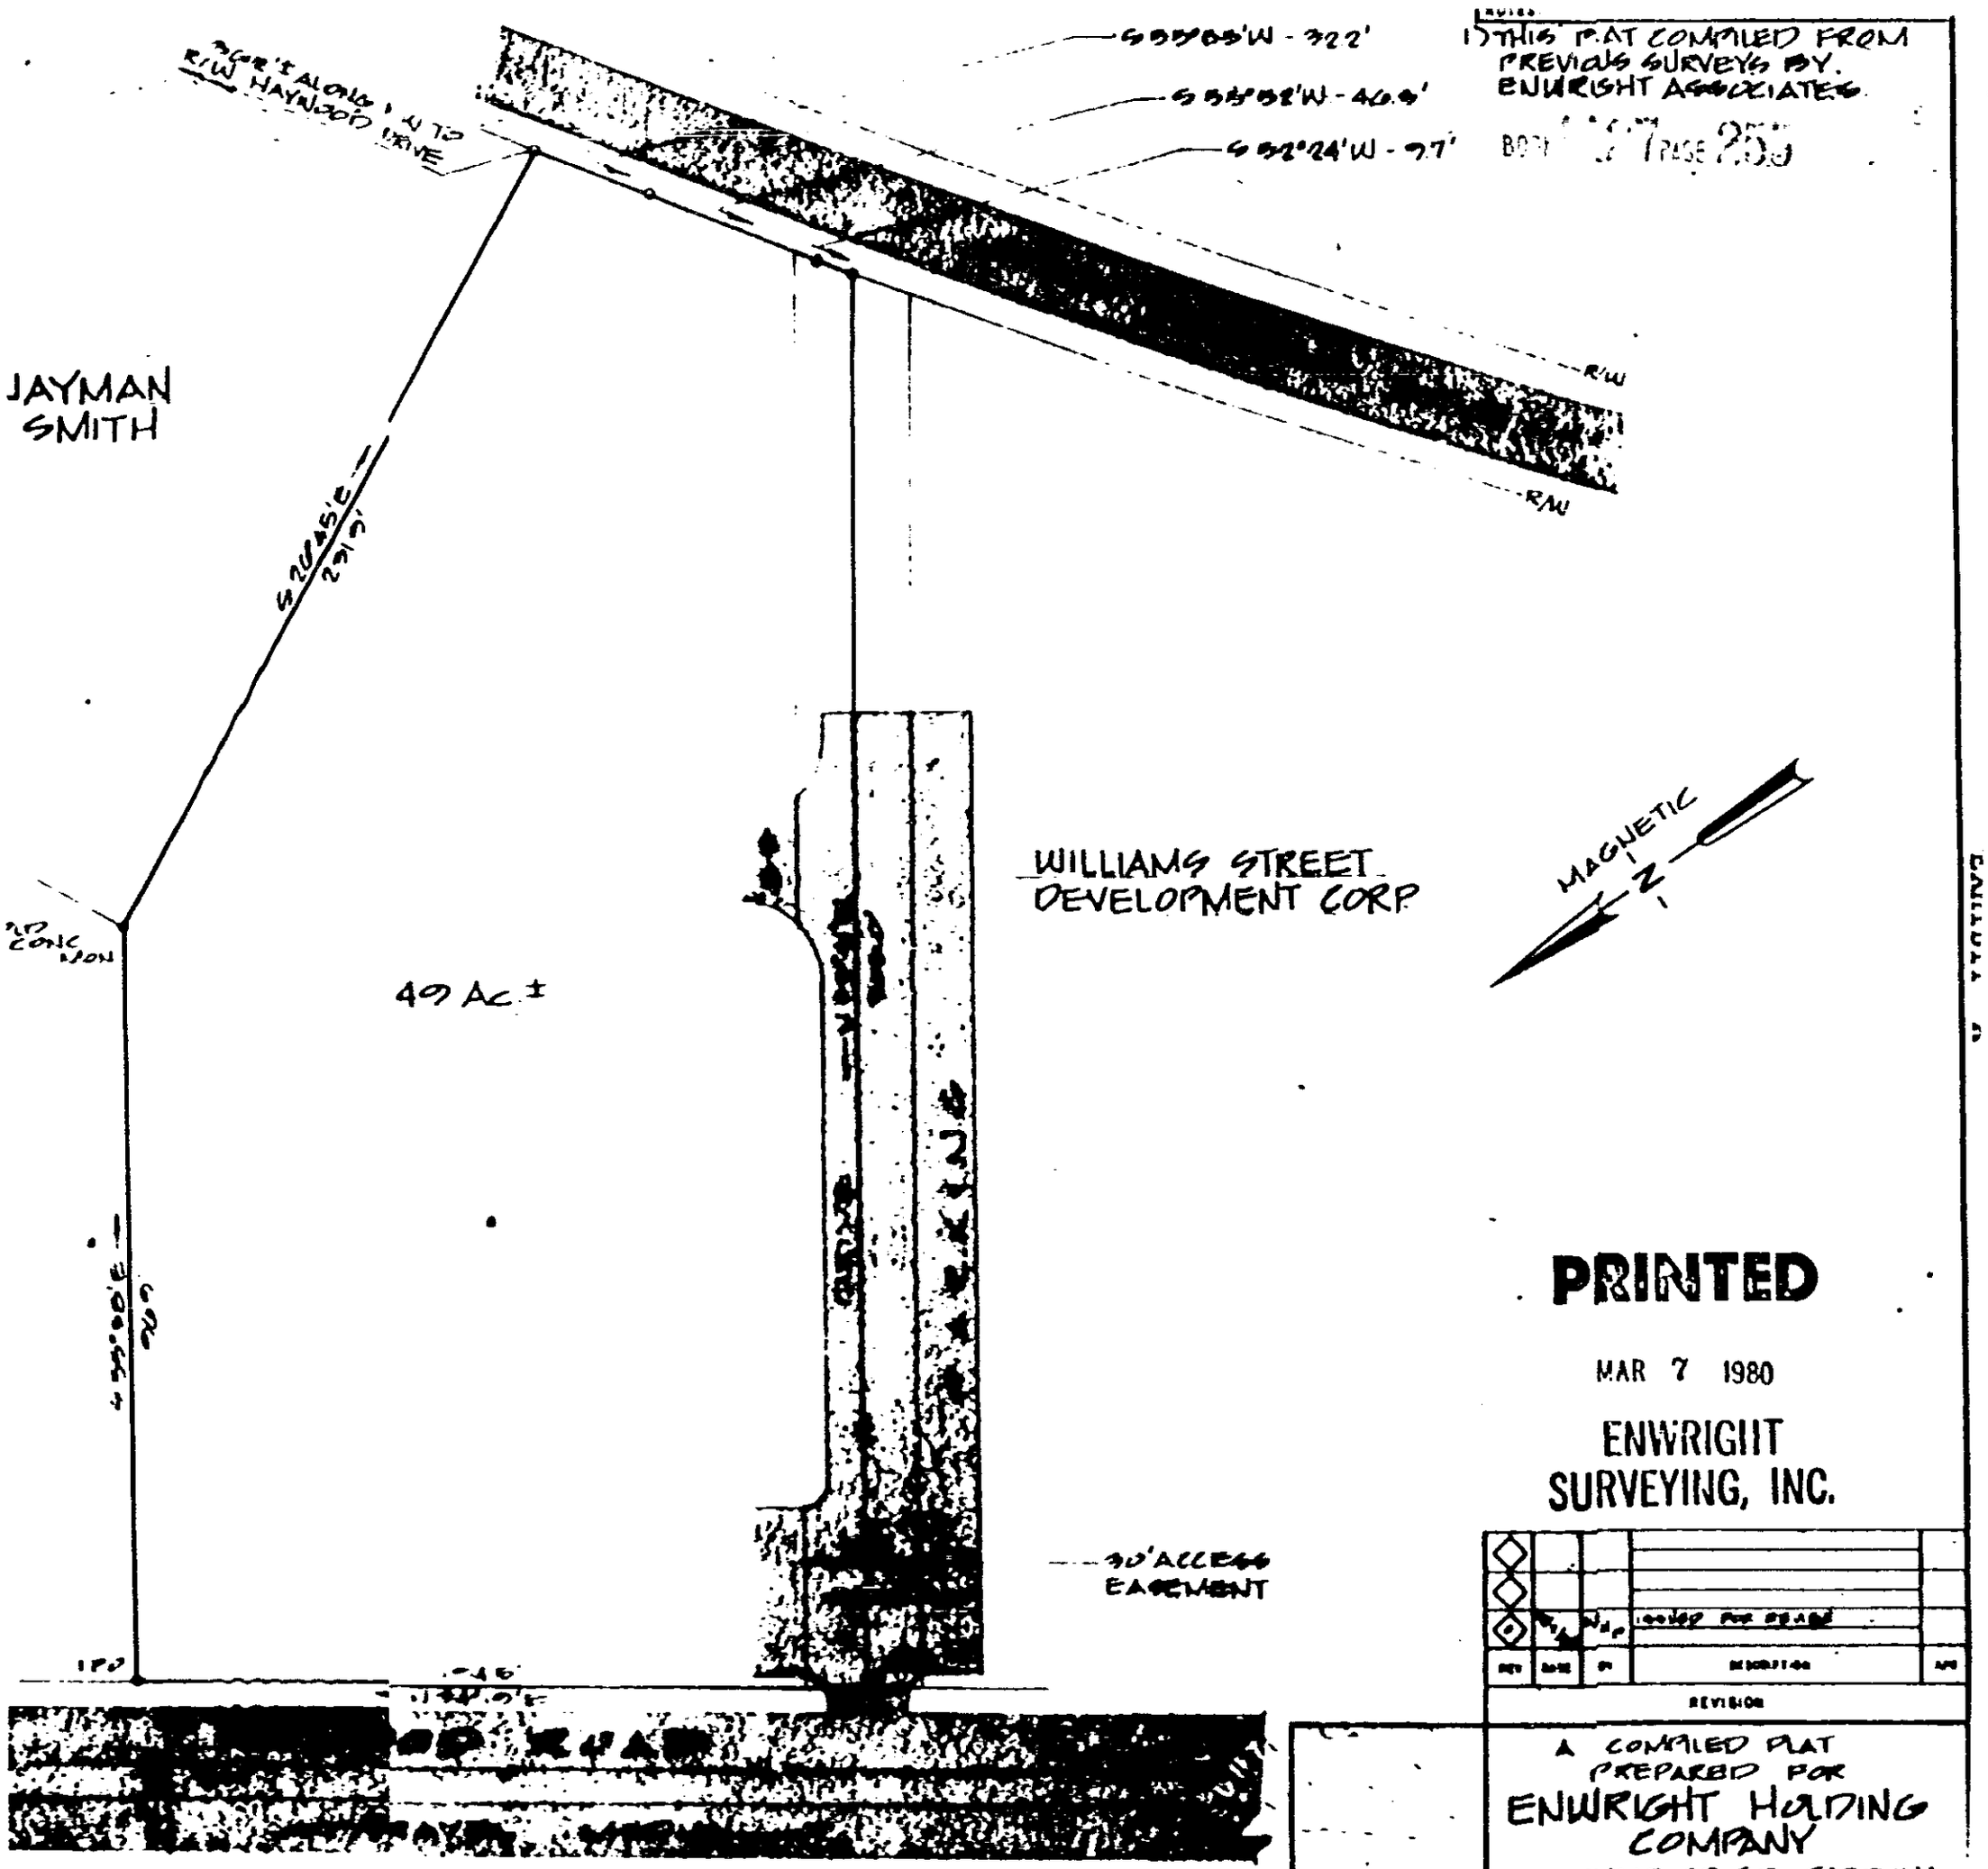

NOTES
1) THIS PLAT COMPILED FROM PREVIOUS SURVEYS BY. ENWRIGHT ASSOCIATES.

BOOK 37 PAGE 255

PRINTED

MAR 7 1980

ENWRIGHT SURVEYING, INC.

REV	DATE	BY	REVISION	APP
0			ISSUED FOR REVIEW	

REVISION

A COMPILED PLAT PREPARED FOR
ENWRIGHT HOLDING COMPANY
GREENVILLE CO., SO CAROLINA

enwright associates, inc.
registered professional surveyors
greenville south carolina

80901B

80901-22

RECORDED JUN 10 1980
at 3:54 P.M.

Thurlin M. Arnold
SURVEYOR'S SIGNATURE

4032
S.C. REG. NO

35361

4328 RV.2