BOOK 1130 PAGE 205

0 2 0

4328 RV.2

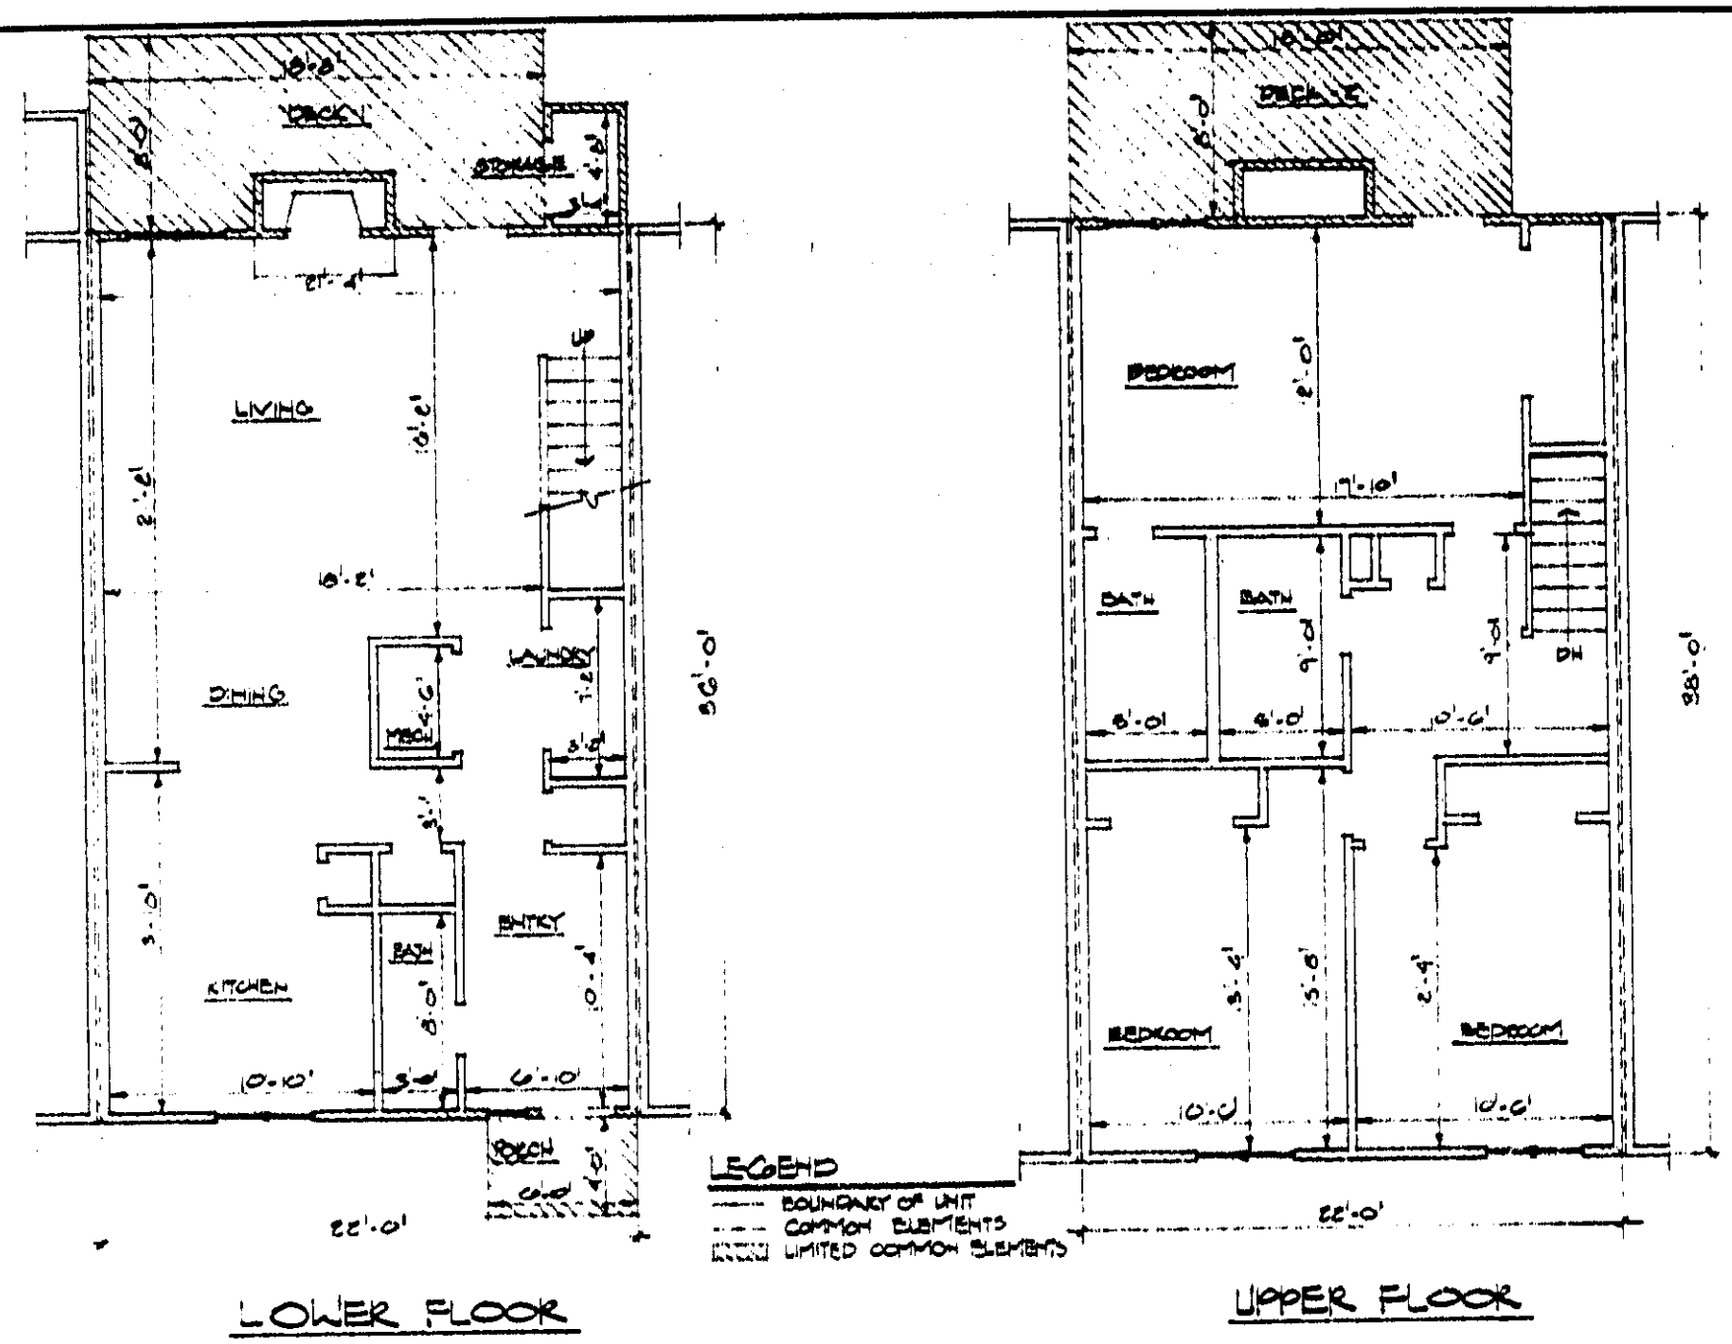

TYPICAL UNIT SCHEMATIC
OF FLOOR PLAN FOR THREE BEDROOM
SCALE: 1/4" = 1'-0"

THIS IS TO CERTIFY THAT THIS IS A TYPICAL SECTION OF THE FOLLOWING UNITS OF VILLAS ON THE GREEN HORIZONTAL PROPERTY REGIME
1DE, 1BE, 1FF, 2CF, 2BG, 2GG, 2FH, 3GH

JOE W. HILLER S.C. REG. NO. 668

JOE W. HILLER · ARCHITECT
MEMBER · AMERICAN INSTITUTE OF ARCHITECTS

BOX 5898-B
GREENVILLE, S.C.
29606
DIAL 232-2162

VILLAS ON THE GREEN
HORIZONTAL PROPERTY REGIME
PHASE II
GREENVILLE, S.C.

DRAWN BY: D.G.H.
DATE: 7/14/8
REVISED:

43

Exhibit B
#9 of 10