BOOK 1133 PAGE 724

Note:
Improvements on this lot are not in a flood hazard area.

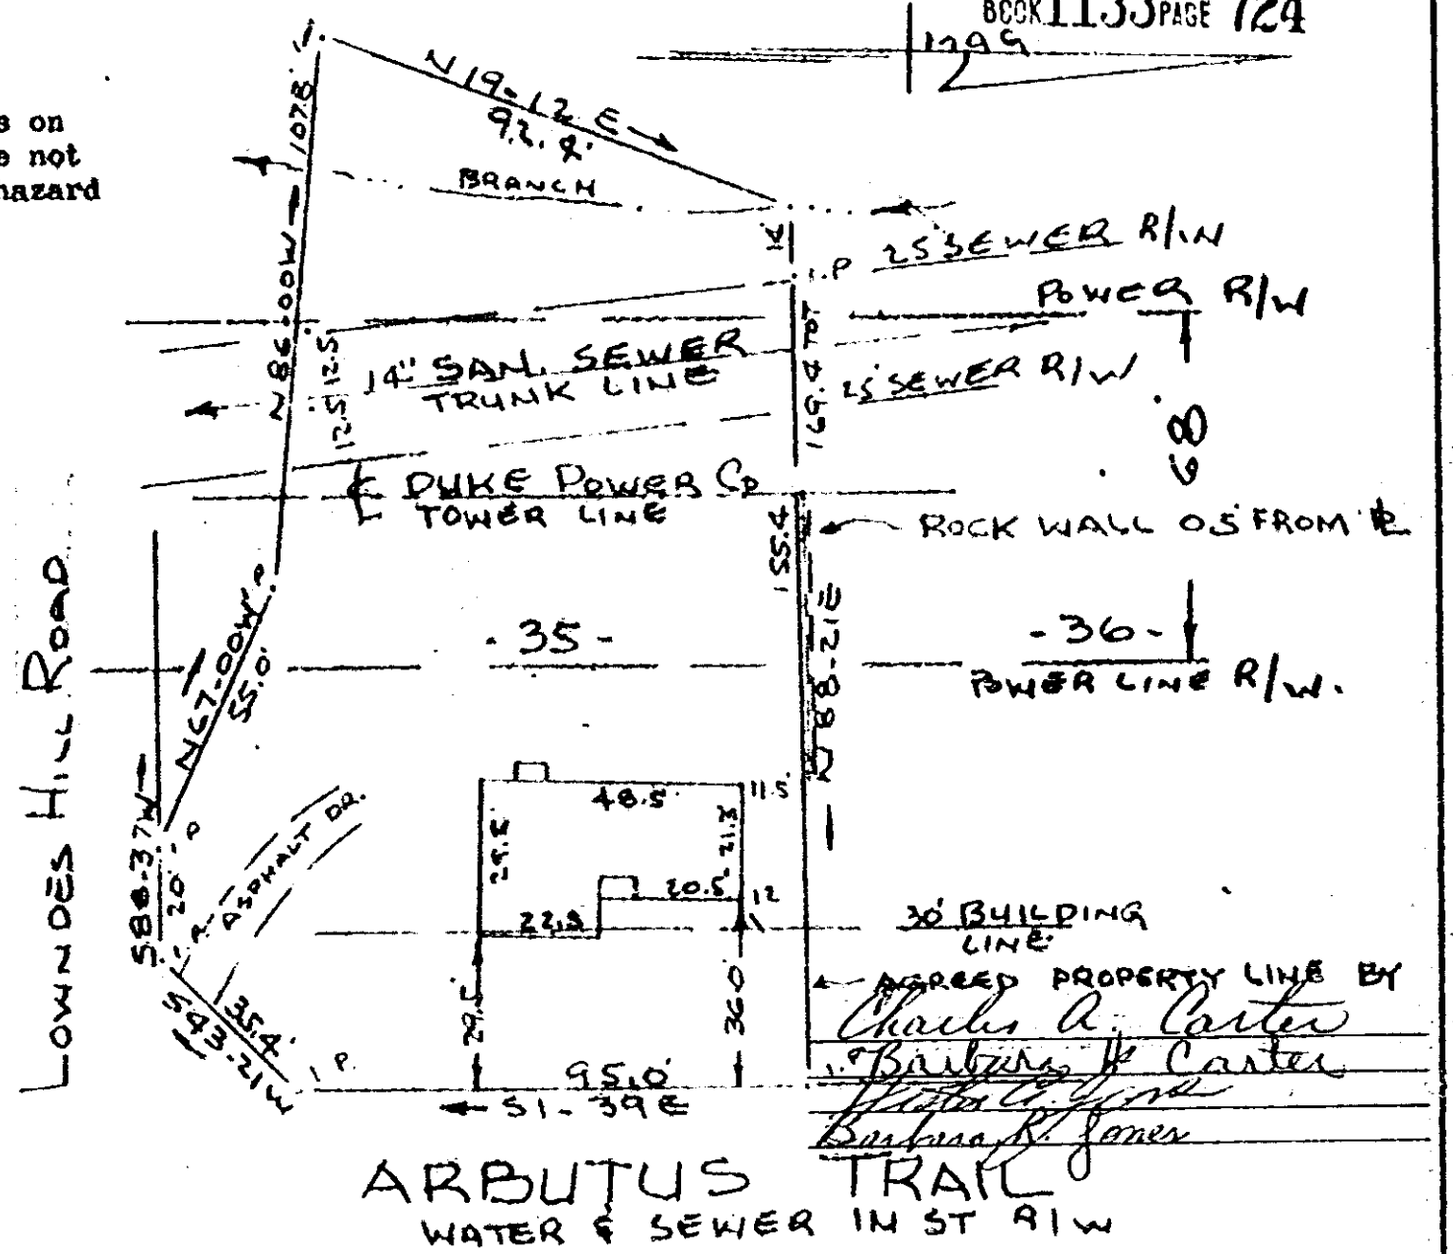

PROPERTY OF
CHARLES A CARTER & BARBARA H. CARTER
GREENVILLE, S.C.
SCALE 1" = 40' 12 SEPT 1980

This is to certify that on the 12th day of September, 1980, I surveyed the property shown on this plat, being known as lot 35 on plat of ELLETSON ACRES Section A and recorded in the RMC Office Greenville County, S. C., in Plat Book " EE " at Page 164 and also known as PROPERTY OF CHARLES A. CARTER & BARBARA H. CARTER and recorded in Plat Book 8-E at Page 73 ; and that the property lines, walls and buildings are as shown hereon, and that the walls and buildings located on said lot do not encroach or project on adjacent street or property, and that no adjacent walls or buildings encroach or project on said premises, and no power lines cross this property except as shown hereon.

8 E 73

R. B. Bruce
R. B. Bruce, RLS #1972

RECORDED SEP 17 1980
at 10:37 A.M.

CAROLINA SURVEYING CO.
112 Manly St.
GREENVILLE, S. C.

8530

223/77

193.1-5-1

4328 RV.2