VOL 1208 PAGE 521

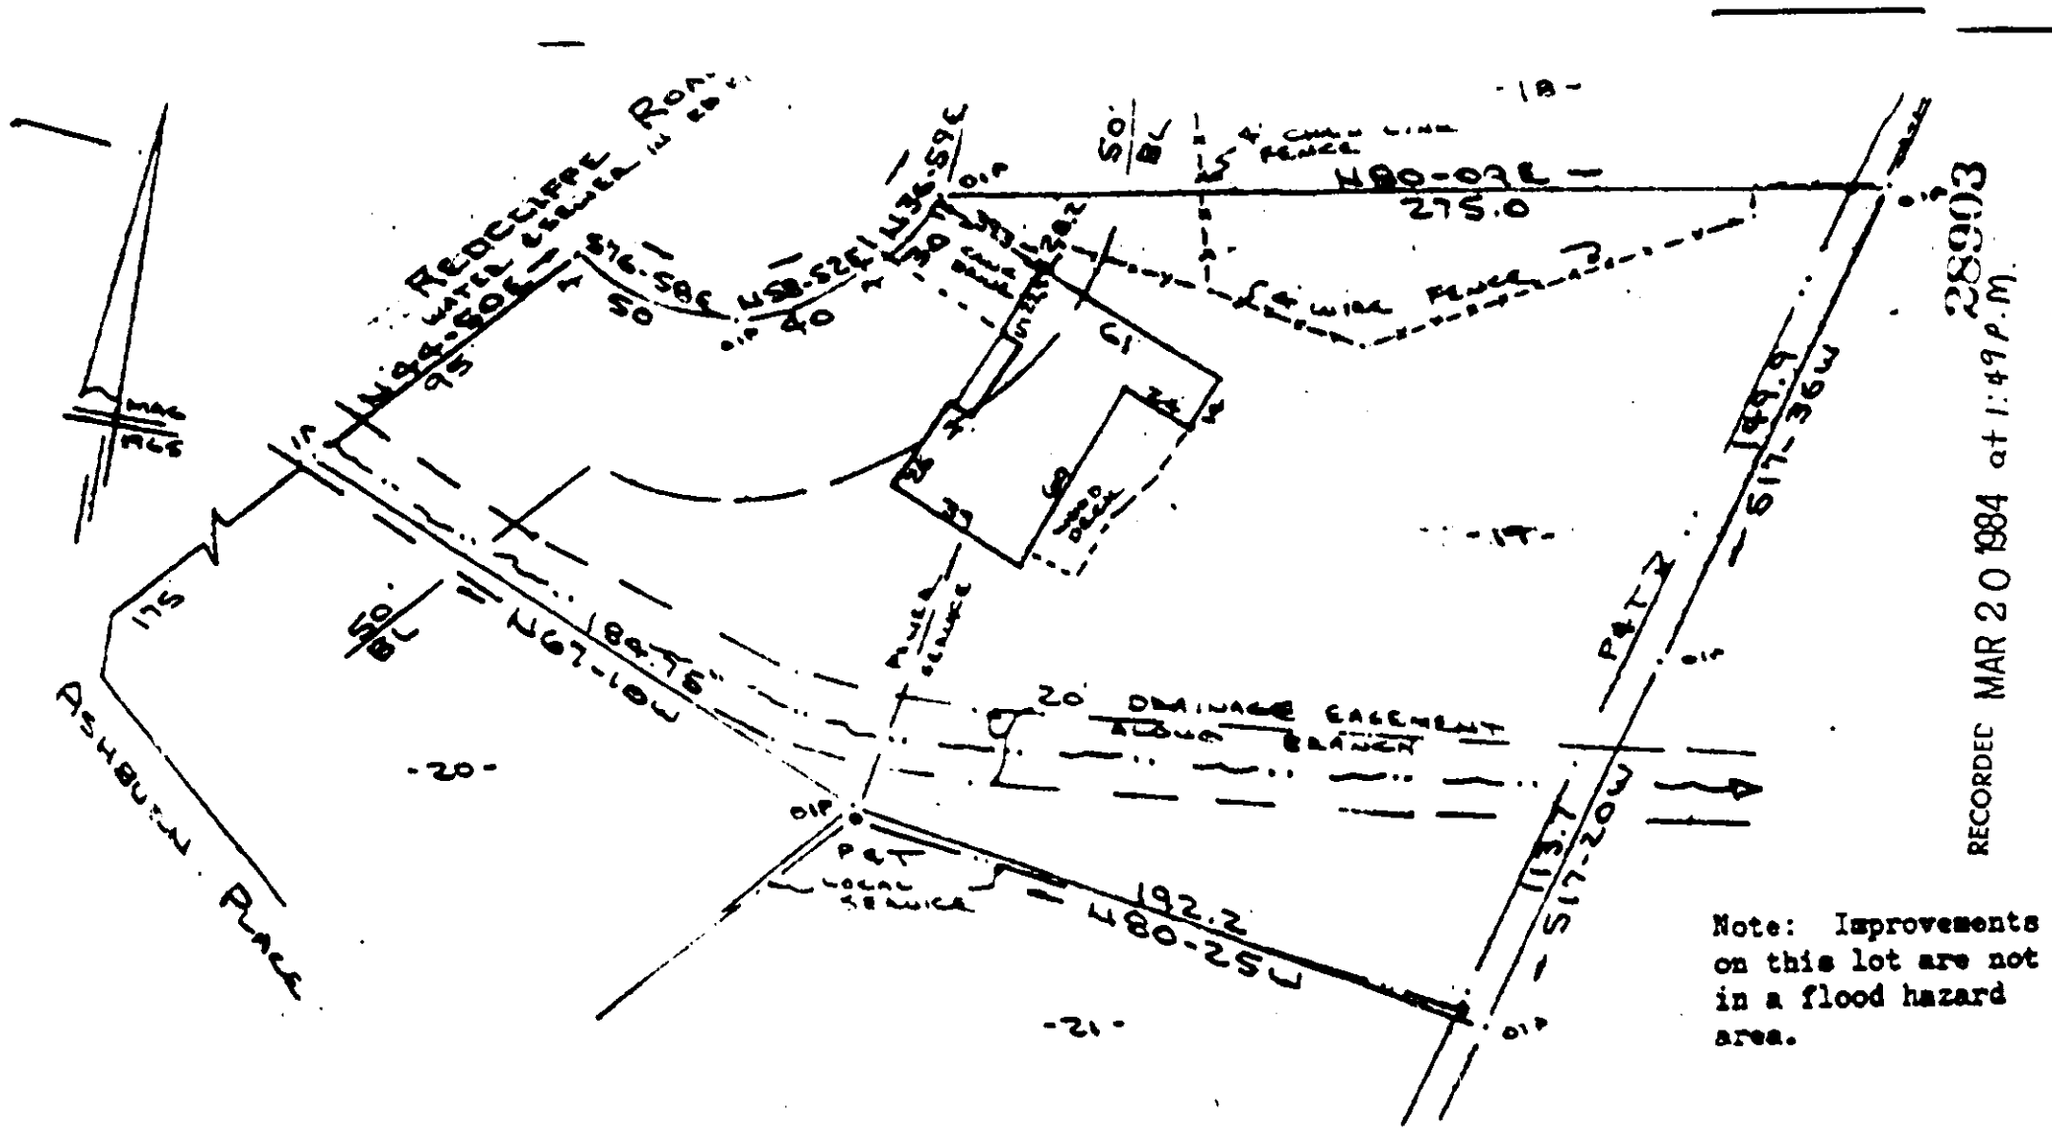

Note: Improvements on this lot are not in a flood hazard area.

PROPERTY OF
ZACHARY E. HOLMES & JUDY D. HOLMES
NEAR GREENVILLE, S.C.
15 FEB 1984

This is to certify that on the 15th day of February, 1984, I surveyed the property shown on this plat, being known as lot 19 on plat of SECTION THREE PELHAM ESTATES and recorded in the RMC Office Greenville County, S. C., in Plat Book " 4 - G " at Page 13; and that the property lines, walls and buildings are as shown hereon, and that the walls and buildings located on said lot do not encroach or project on adjacent street or property, and that no adjacent walls or buildings encroach or project on said premises, and no power lines cross this property except as shown hereon.

R. B. Bruce

R. B. Bruce, RLS #1952

CAROLINA SURVEYING CO.
112 Manly St. Greenville, S. C.