VOL 1218 PAGE 850

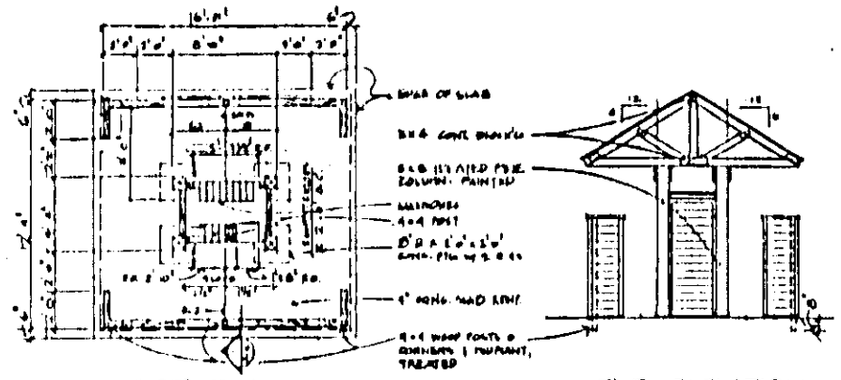

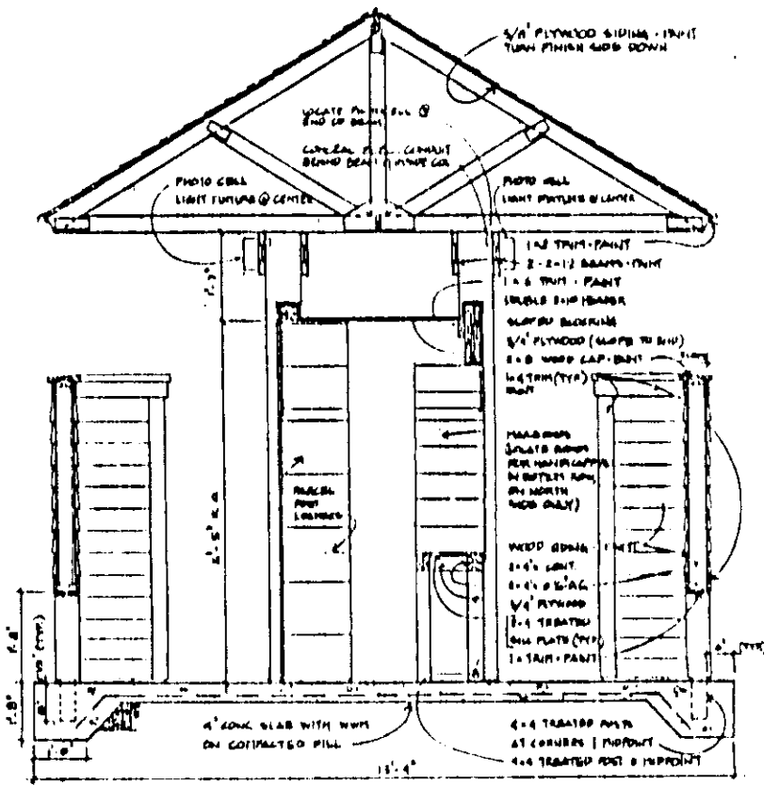

1/A10 SECTION THRU MAILBOXES
3/4" = 1'-0"

NOTE:
MAILBOXES AND PARCEL LIGHT LOCATED AS SHOWN ON PLOT PLAN AND INSTALLED BY GENERAL CONTRACTOR. ROUGH OPENINGS BASED ON 2 @ 20"D x 10"H x 24"W FRONT LOADING BOXES ON ONE SIDE AND 1 @ 20"D x 10"H x 24"W ON OTHER SIDE W/ PARCEL POST LOCKERS. COORDINATE W/ PO (77 BOXES REQUIRED)
AN OPTION FOR CONTRACTOR - CHECK WITH POST OFFICE TO SEE IF RURAL SERVICE WILL FURNISH BOXES AND LOCKERS.

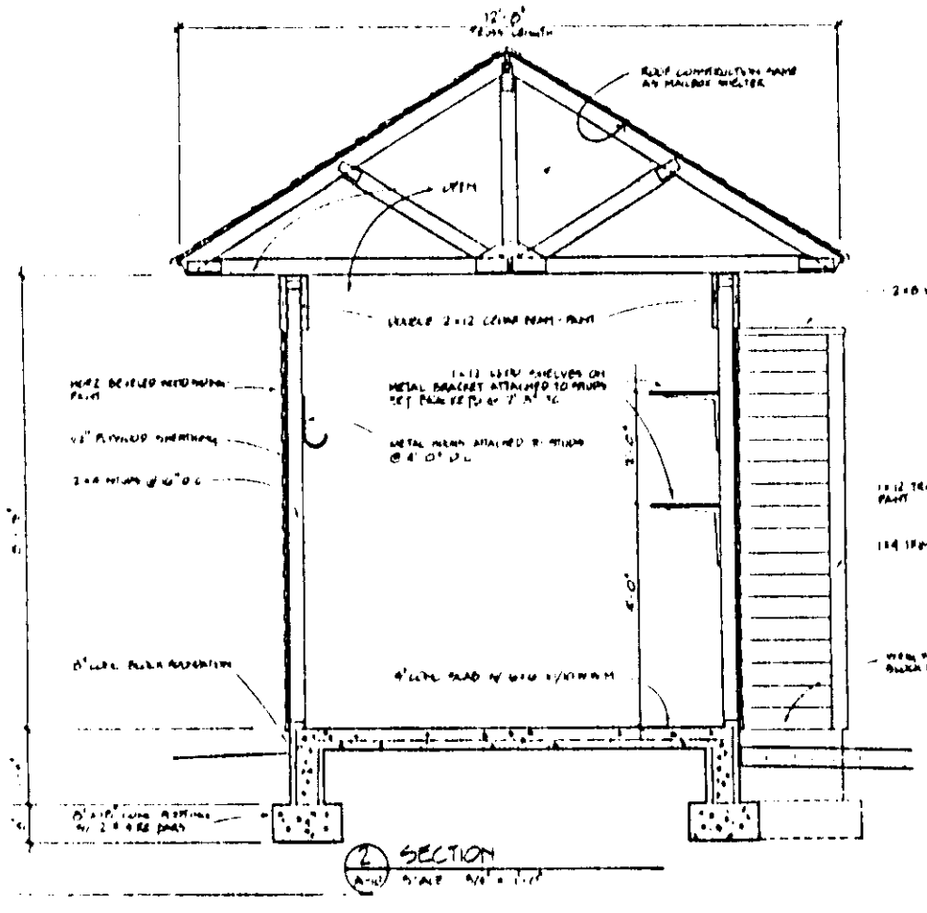

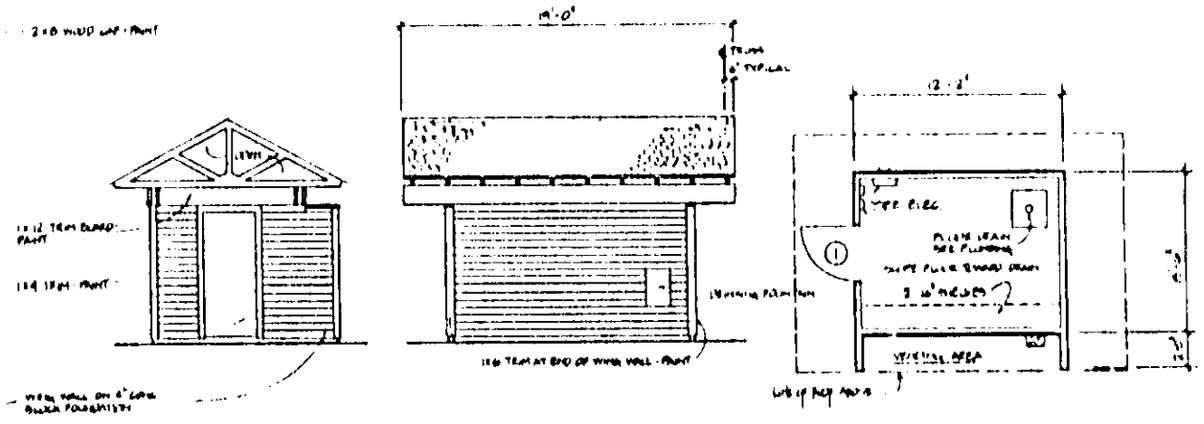

Revisions

Date	Description	Symbol
10/15/84	Minor text P....	1

COURT RIDGE CONDOMINIUMS
FURMAN UNIVERSITY
Greenville South Carolina

WILLIAM HOWELL & ASSOCIATES INC.

MAILBOX SHELTER
POOL EQUIPMENT ROOM

Contract No 83131
Issue Date 8/1/84
Sheet No A-10
ISSUE

Released For Construction