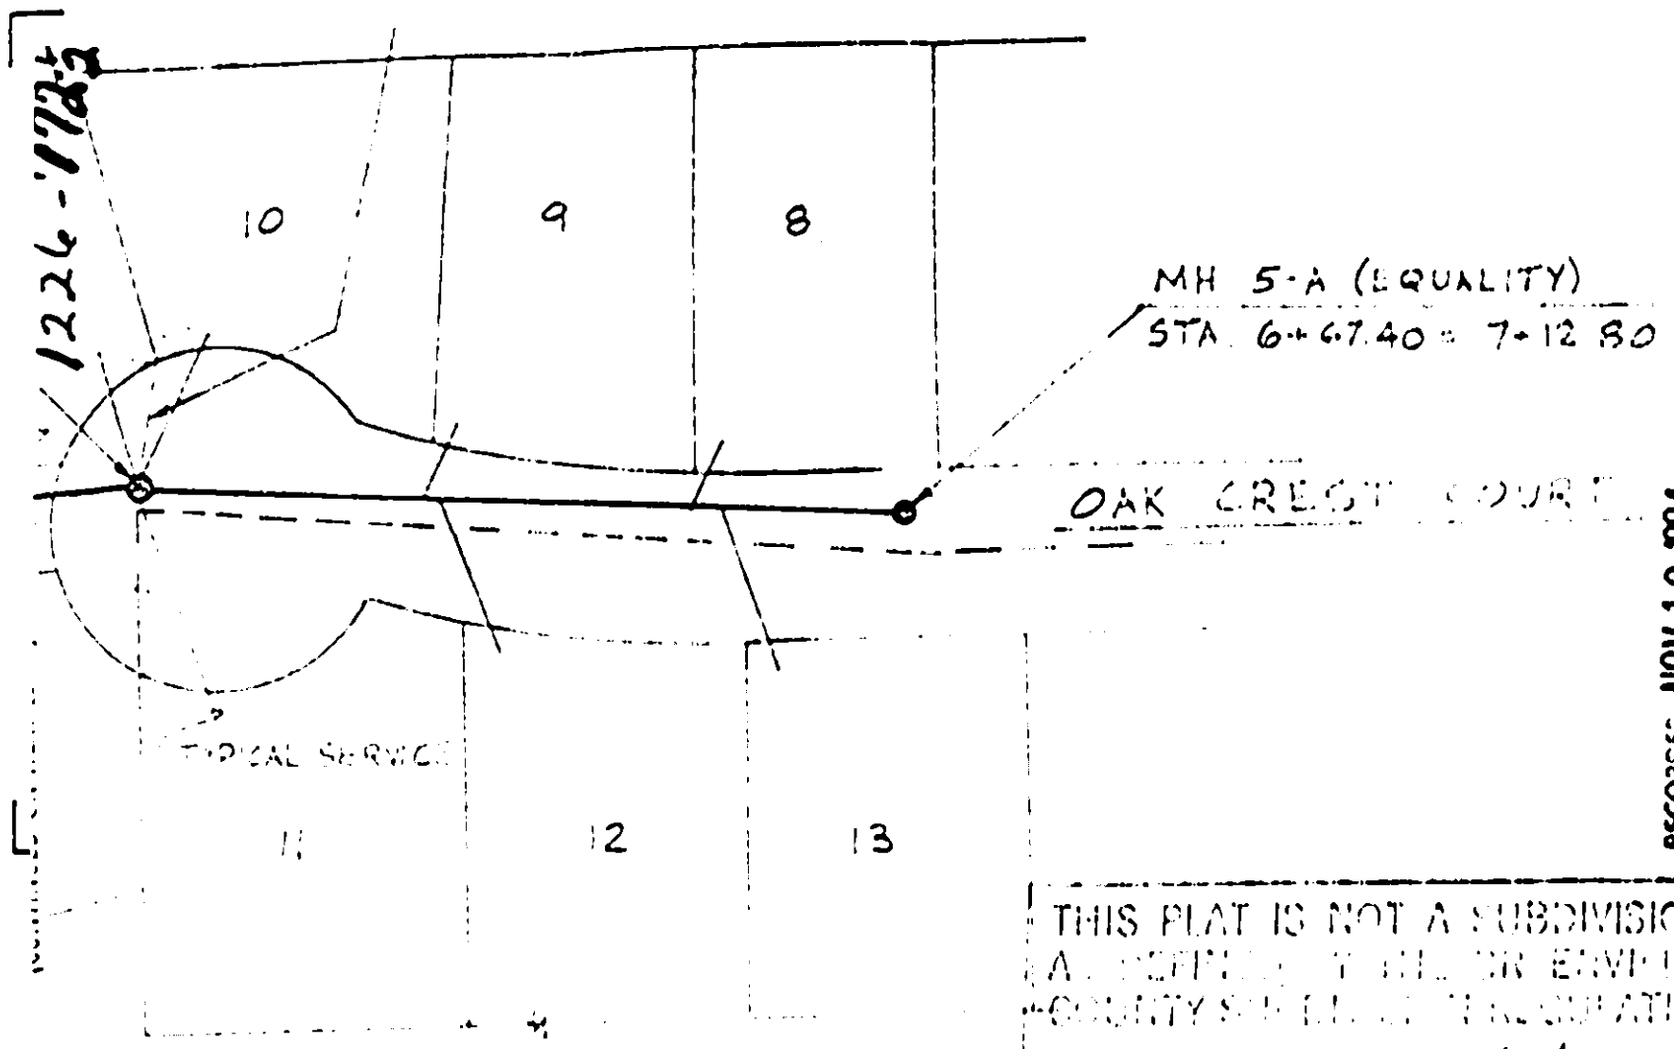

15273

RECORDED NOV 19 1984 AT 4 49 PM

THIS PLAT IS NOT A SUBDIVISION
A [illegible] OR EMPLOY
COUNTY S[illegible]ATIONS.

11.12.84 [illegible]

[illegible] Director of [illegible]
Planning
Greenville County Planning Commission

SOUTH CAROLINA REGISTERED LAND SURVEYOR 4731 JAMES R. FREELAND

JAMES R. FREELAND

STATE OF SOUTH CAROLINA
GREENVILLE COUNTY

SEWER EASEMENT
FOR OAK CREST
ON PROPERTY OF
JIMMY CARTER

FREELAND & ASSOCIATES
[illegible] WEST STONE AVENUE
GREENVILLE, S.C.
PHONE [illegible]

TAX MAP
PARTY CHIEF
DRAWN
DATE