BOOK 1484 PAGE 232

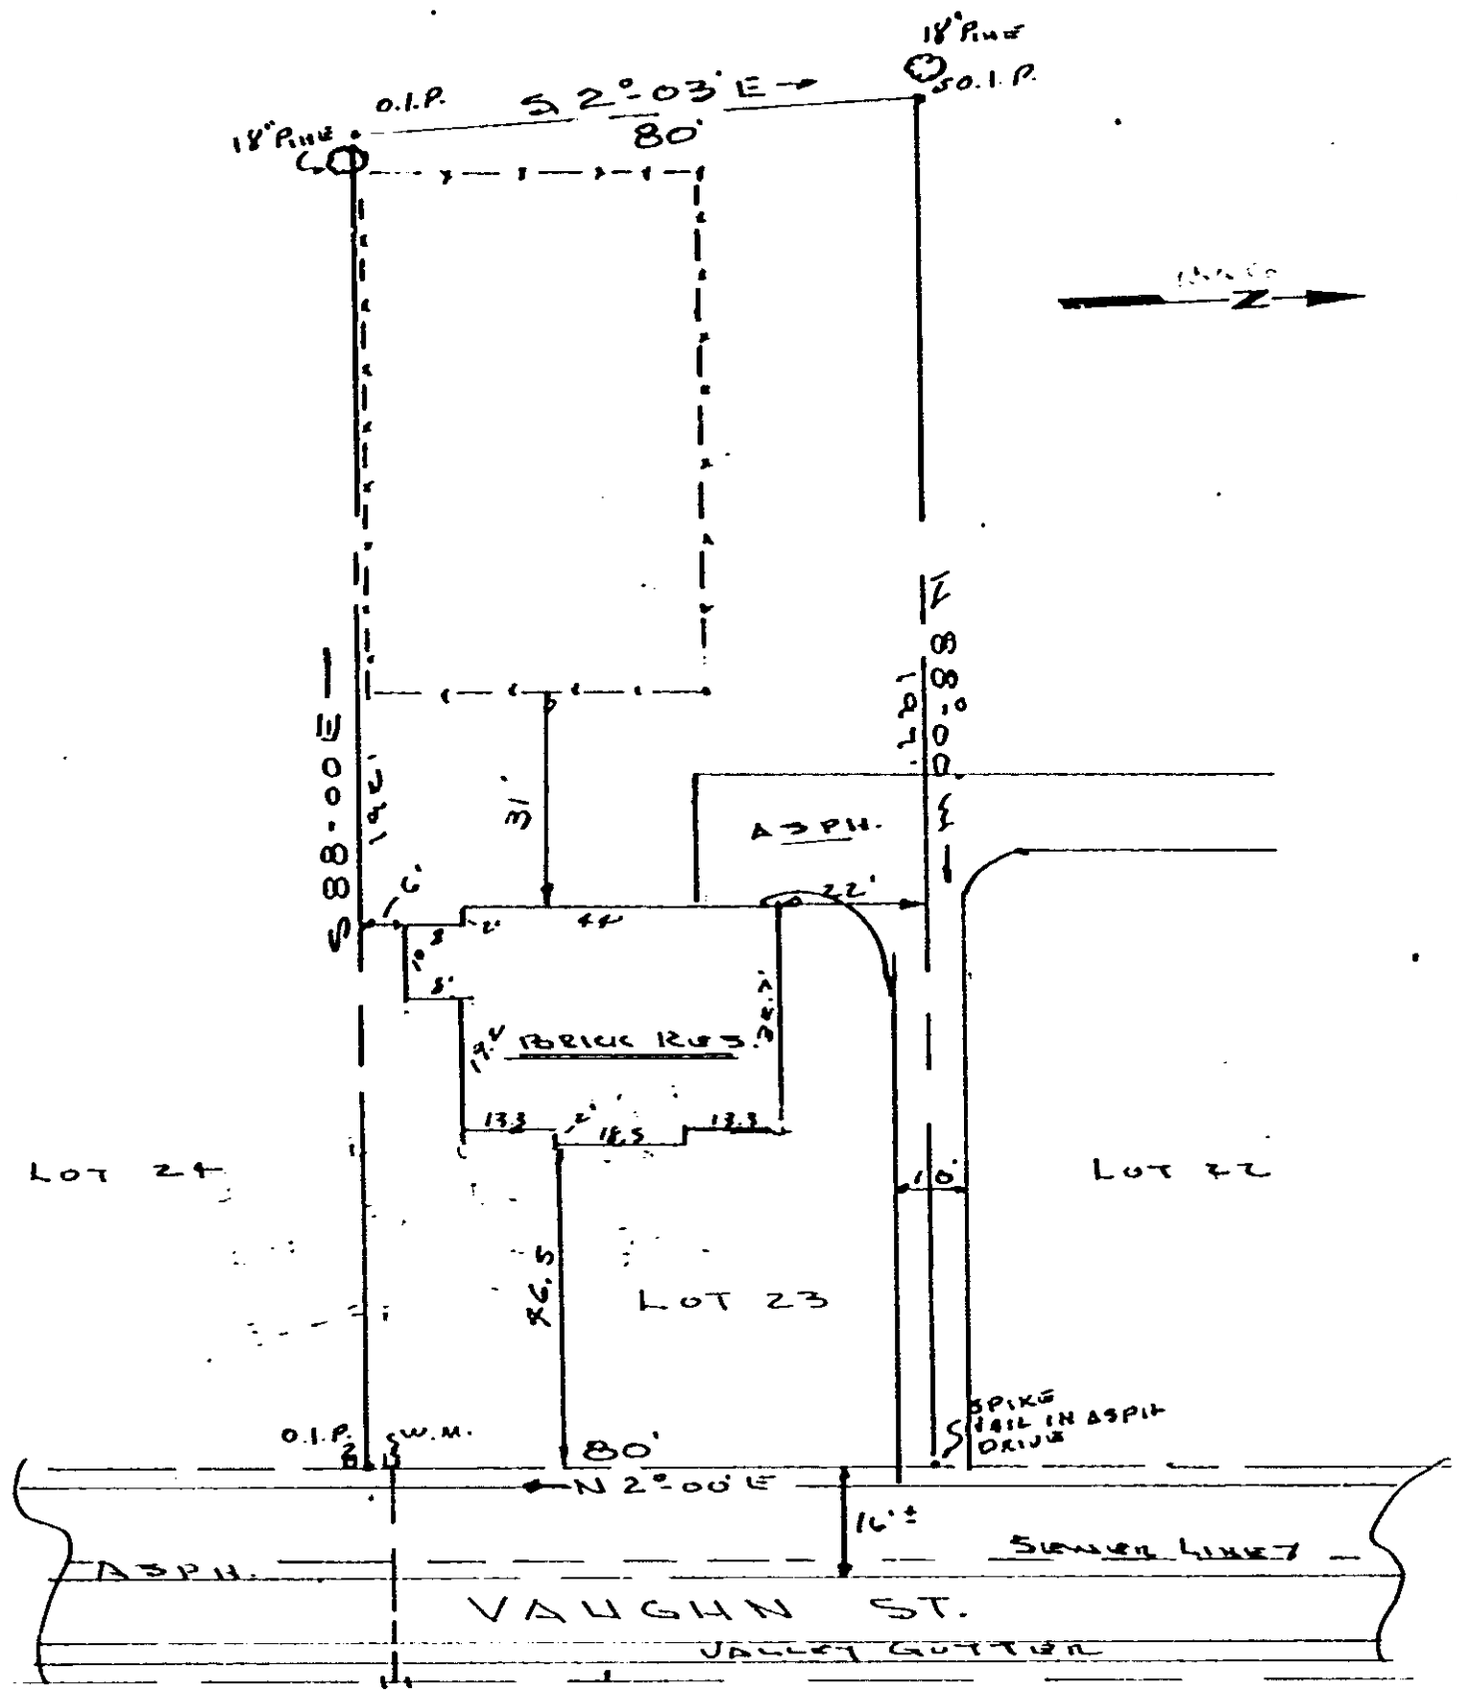

PLT BK. FF PG. 365
BLK BK. G-18-3-35
DEED VOL. 994 PG. 680

CHICK SPRINGS TOWNSHIP
GREENVILLE CO.
GREER S.C.

0 30 60 90
BAR SCALE

I CERTIFY THE ABOVE TRACT HAS BEEN RESURVEYED AND IS AS SHOWN.

Kermit T. Gould
S.C. REG. NO 4035

12456

Seal	PROPERTY OF PHILLIP D. & CAROLYN B. SATTERFIELD	Drawn By K.T.G.
		Checked By
		Scale 1" = 30'
	PLESANT VIEW ACRES	Date 10-6-79
	GOULD & ASSOC SURVEYORS	File No. 283
RECORDED OCT 12 1979 at 3:52 P.M.	TAYLORS, S.C.	Dwg. No.

4328 RV.2