#17737 Filed This 27 day of Jan. 19 69

And Recorded in V. 4A Page 23 at 3:25 M.

Ollie Farnsworth

Register Mesne Conveyance Greenville County, S. C.

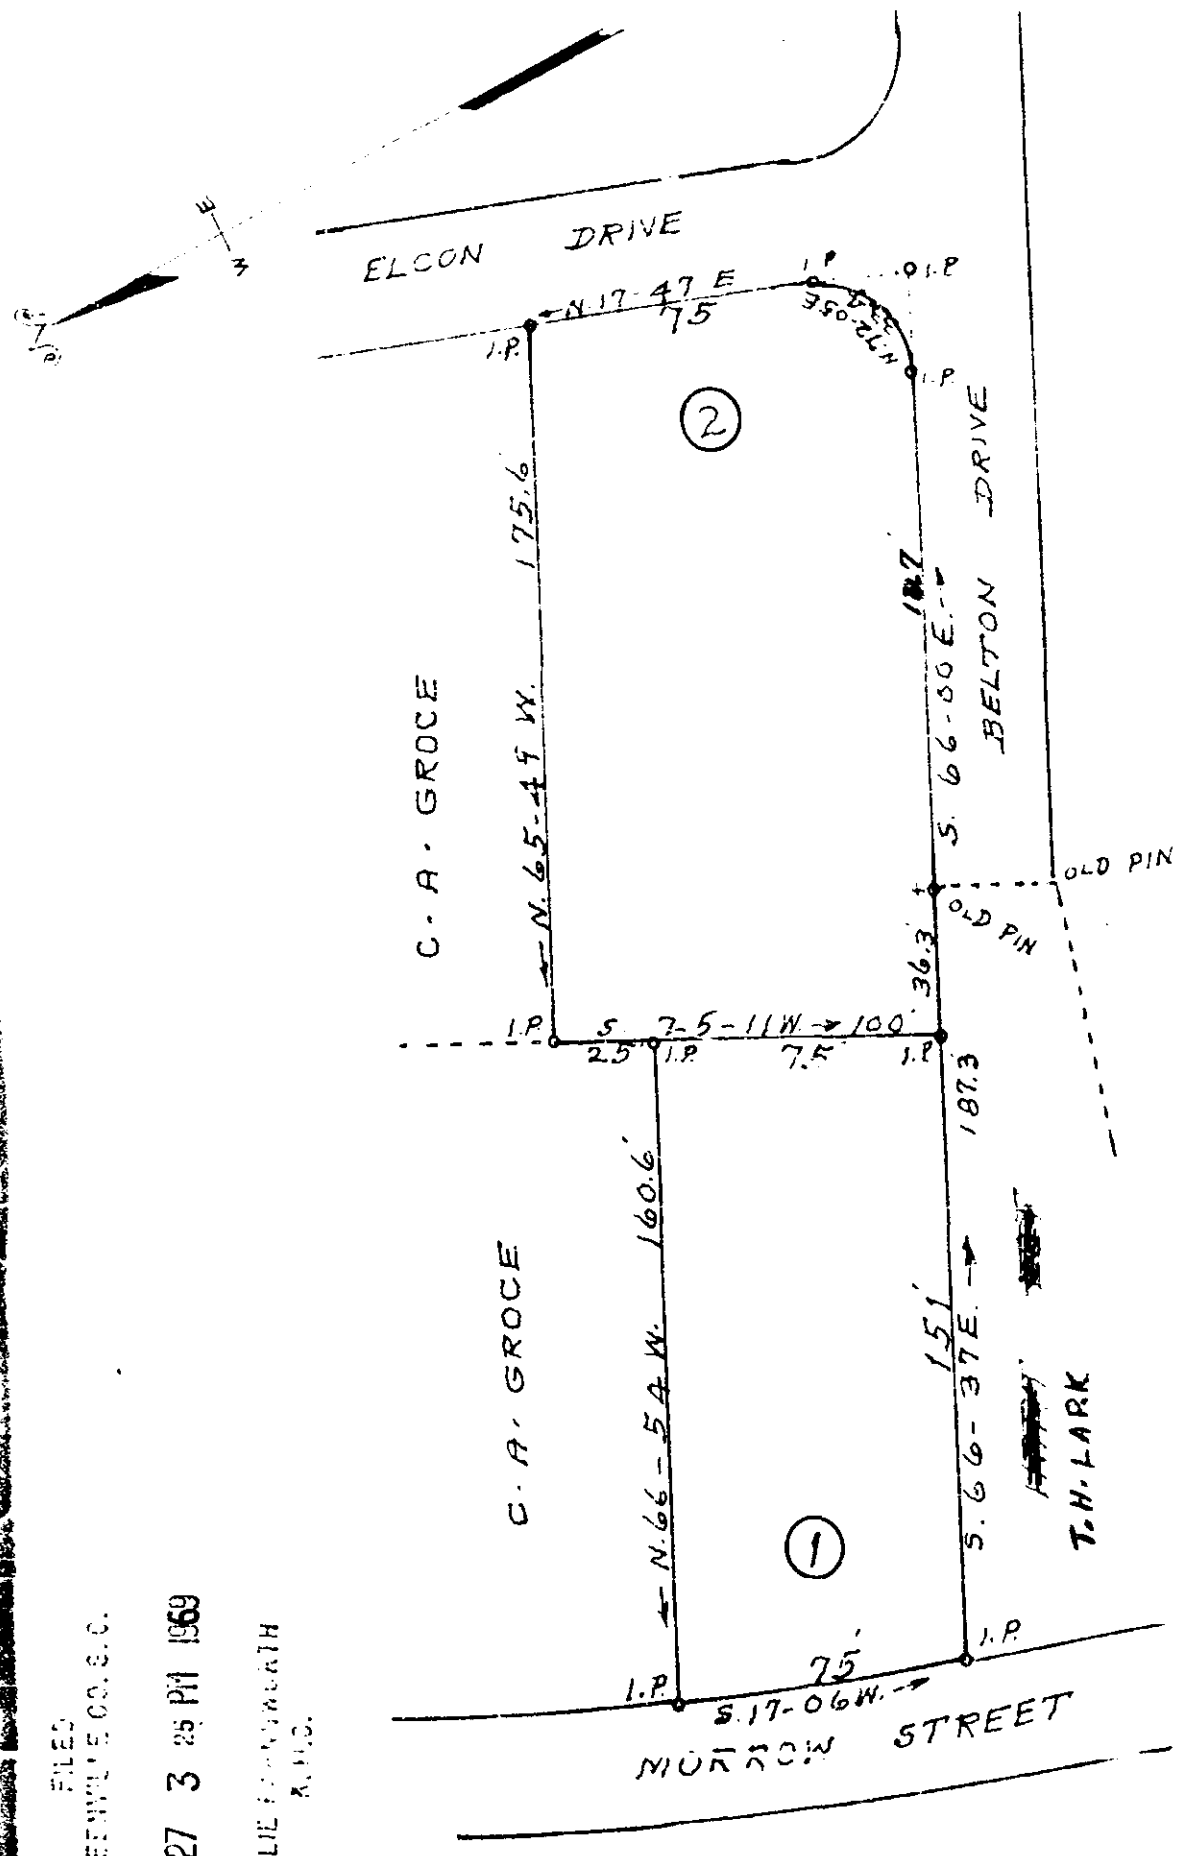

FILED
GREENVILLE CO. S.C.
JAN 27 3 25 PM 1969
OLLIE FARNSWORTH
R.M.C.

PROPERTY OF

CECIL · W · McCLIMON

LOCATED IN GREER

CHICK SPRINGS TOWNSHIP GREENVILLE COUNTY

SOUTH CAROLINA

SCALE: 1" = 50 FEET JAN · 18 1969

SURVEYED JAN · 17 · 1969

17737

H. S. BROCKMAN, REG. SURVEYOR
GREER, S.C. NO. 959

23

50¢ 4A - 23