#25355 Filed This 23 day of April 1969

And Recorded in Vol 4A Page 193 at 9:44 A.M.

Ollie Farnsworth

Register Mesne Conveyance Greenville County, S. C.

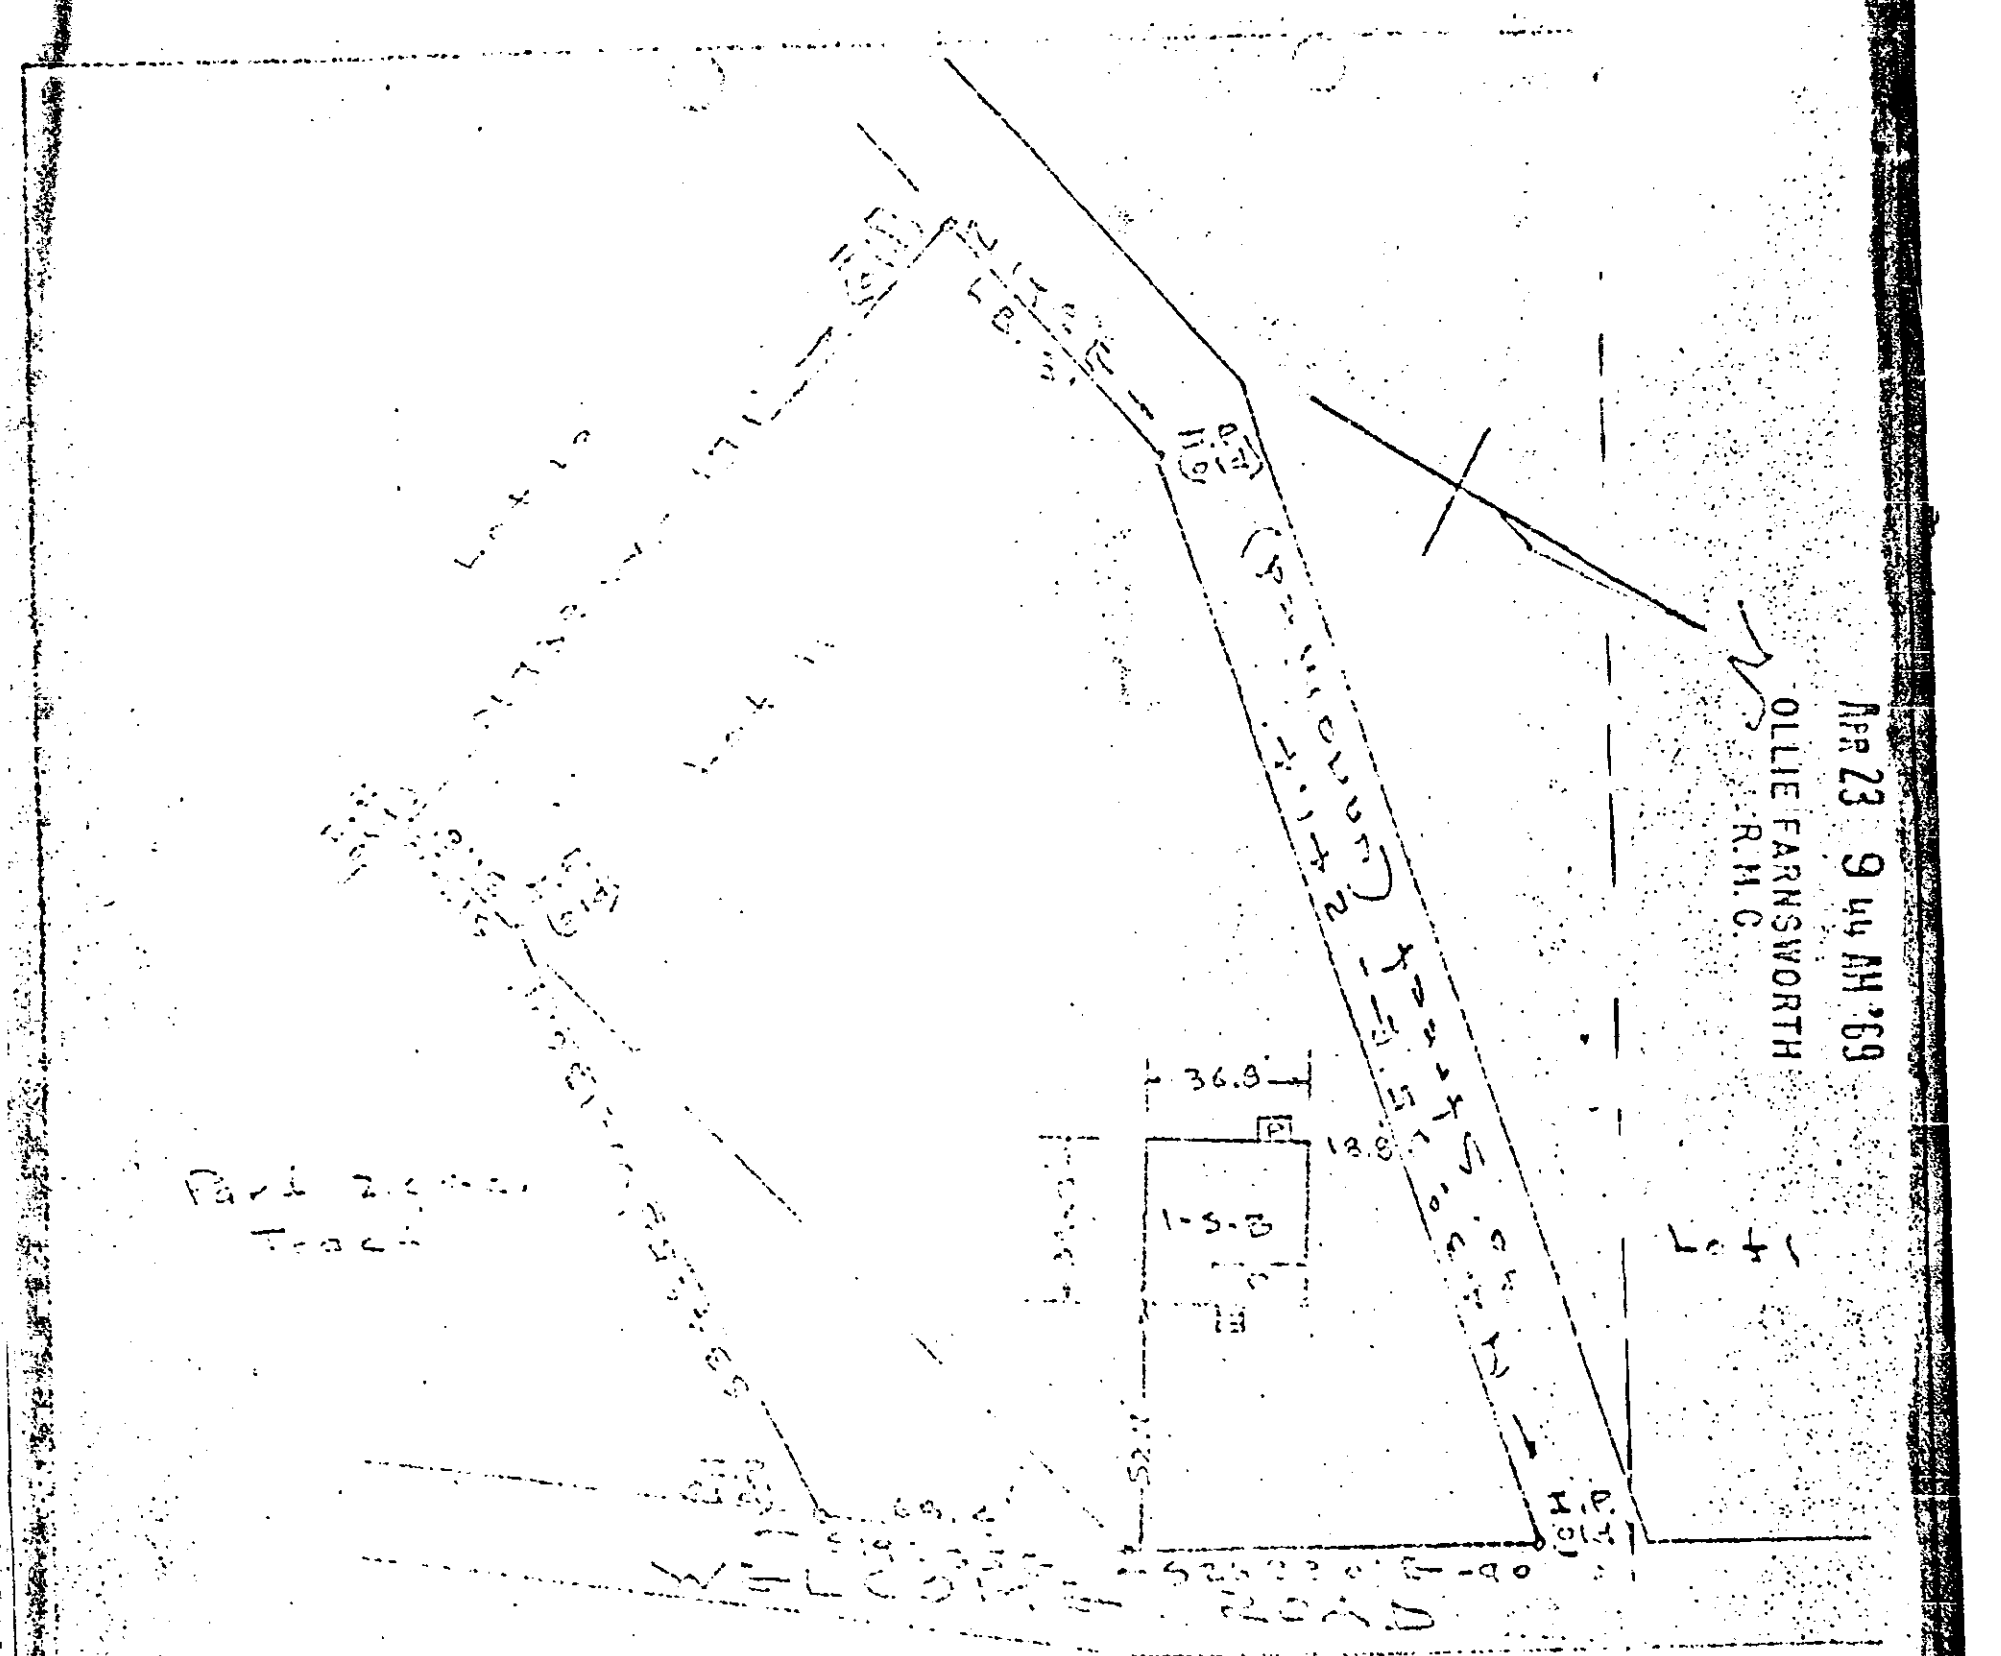

PROPERTY OF
WILLIAM A. HAMMOND

Lot 11- J.E. Stricklands Park Home Tract - William A. Hammond
Near Greenville, S.C.
Scale 1" = 50' Dec. 6-1954

This is to certify that on the 6th. day of December, 1954, I surveyed Lot No. 11--the property of William A. Hammond, and part of a 2.0 acre tract of William A. Hammond, and that the property lines, walls and buildings are as shown hereon; that the buildings located on said lot do not encroach on or project on adjacent streets or property, and that no adjacent buildings, or walls, encroach or project on said premises.

25355
4A - 193

V. E. Hoe
Registered Land surveyor.

193

BAD COPY