#6752 Filed This 18 day of Sept. 1970
And Recorded in Vol. 4E Page 63 11:58 M
Ollie Farnsworth
Register Mesne Conveyance Greenville County, S. C.

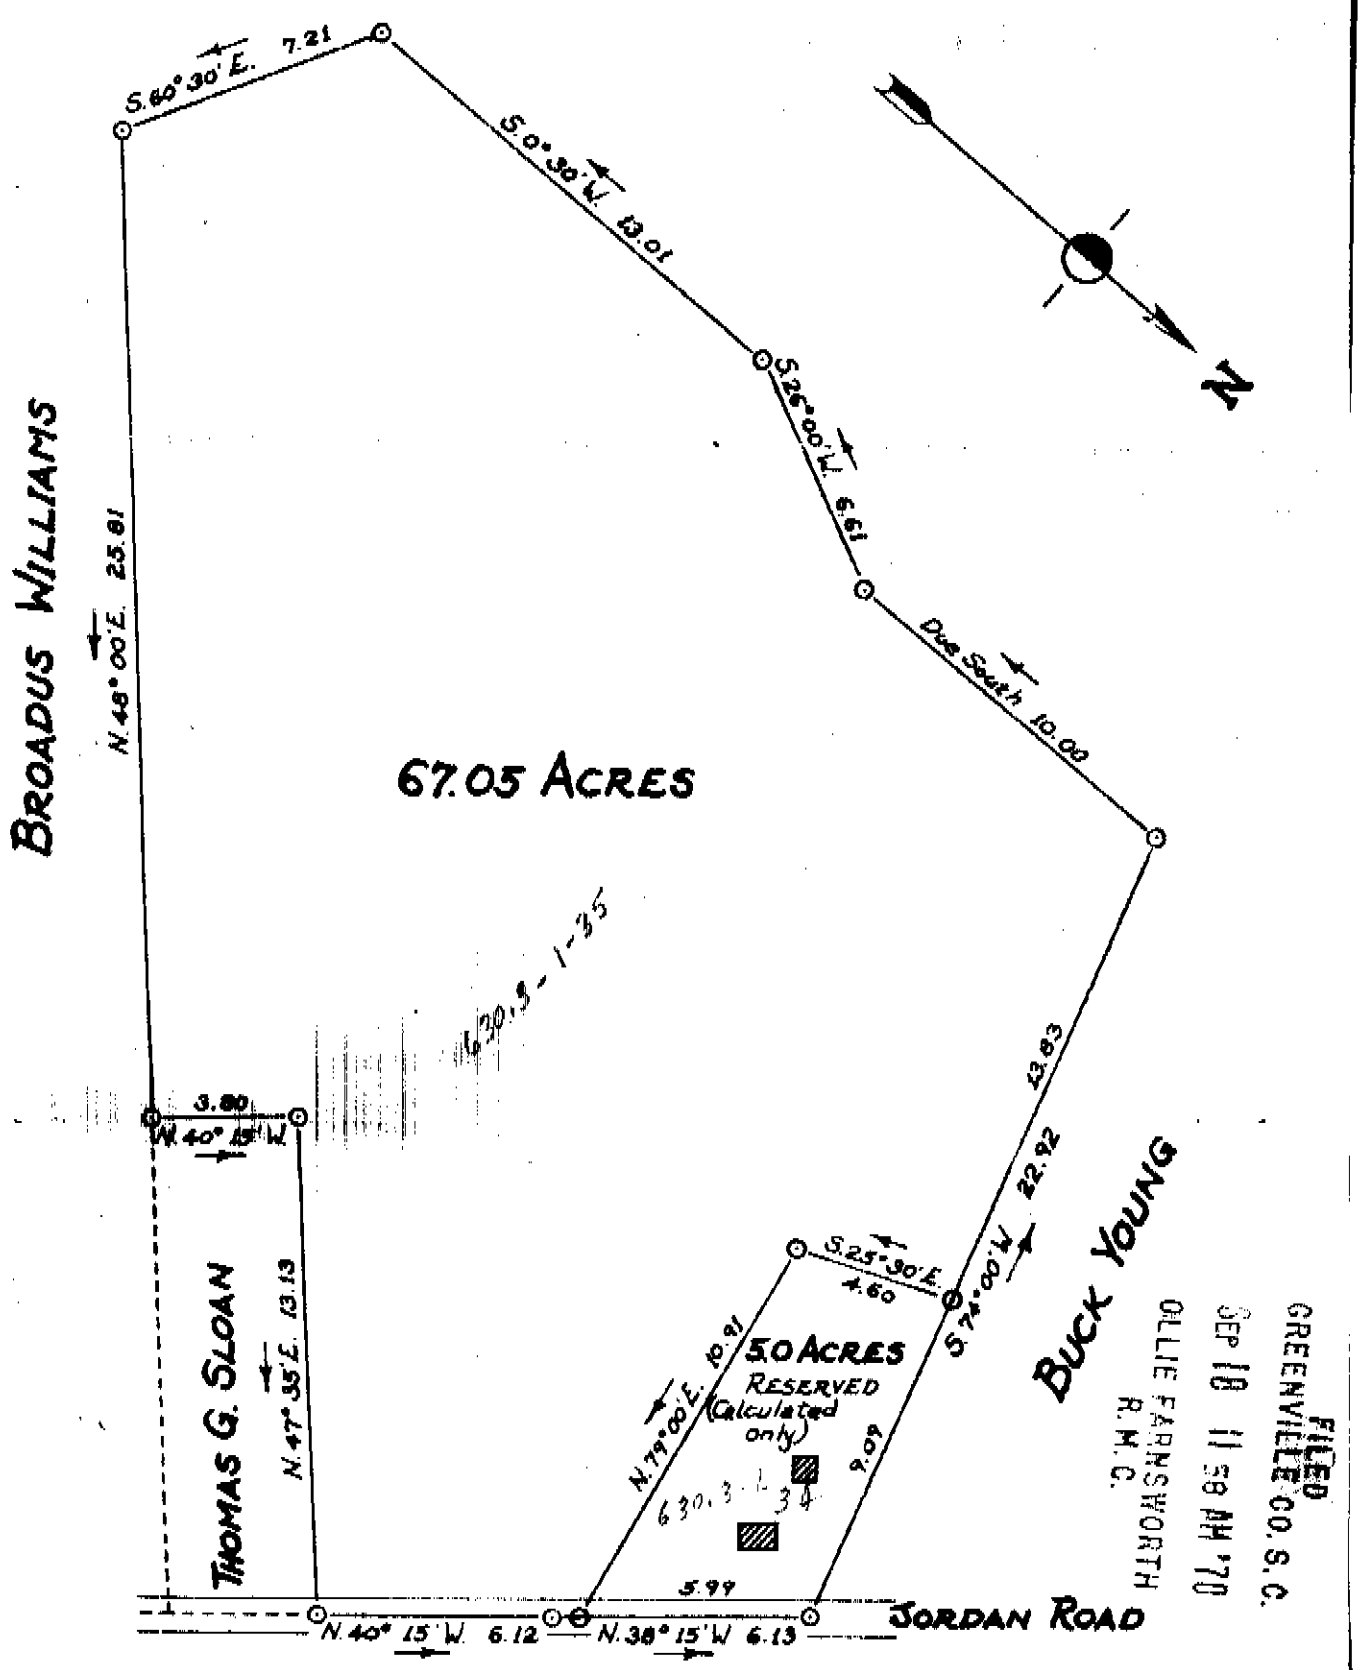

PROPERTY OF
S. B. SLOAN ESTATE

LOCATED 1 MILE SOUTH OF FORMER JORDAN HIGH SCHOOL
HIGHLAND TOWNSHIP GREENVILLE COUNTY
SOUTH CAROLINA

SCALE: 1" = 5 CHAINS FEB. 4 1957

4E - 63

NOTE: Platted from calls in three deeds, zzz-375, 39-167, and 102-278.

SEP 18 1970
6752

H. S. BROCKMAN, REG. SURVEYOR #959
GREER, S.C.
JOHN A. SIMMONS - DRAFTSMAN.