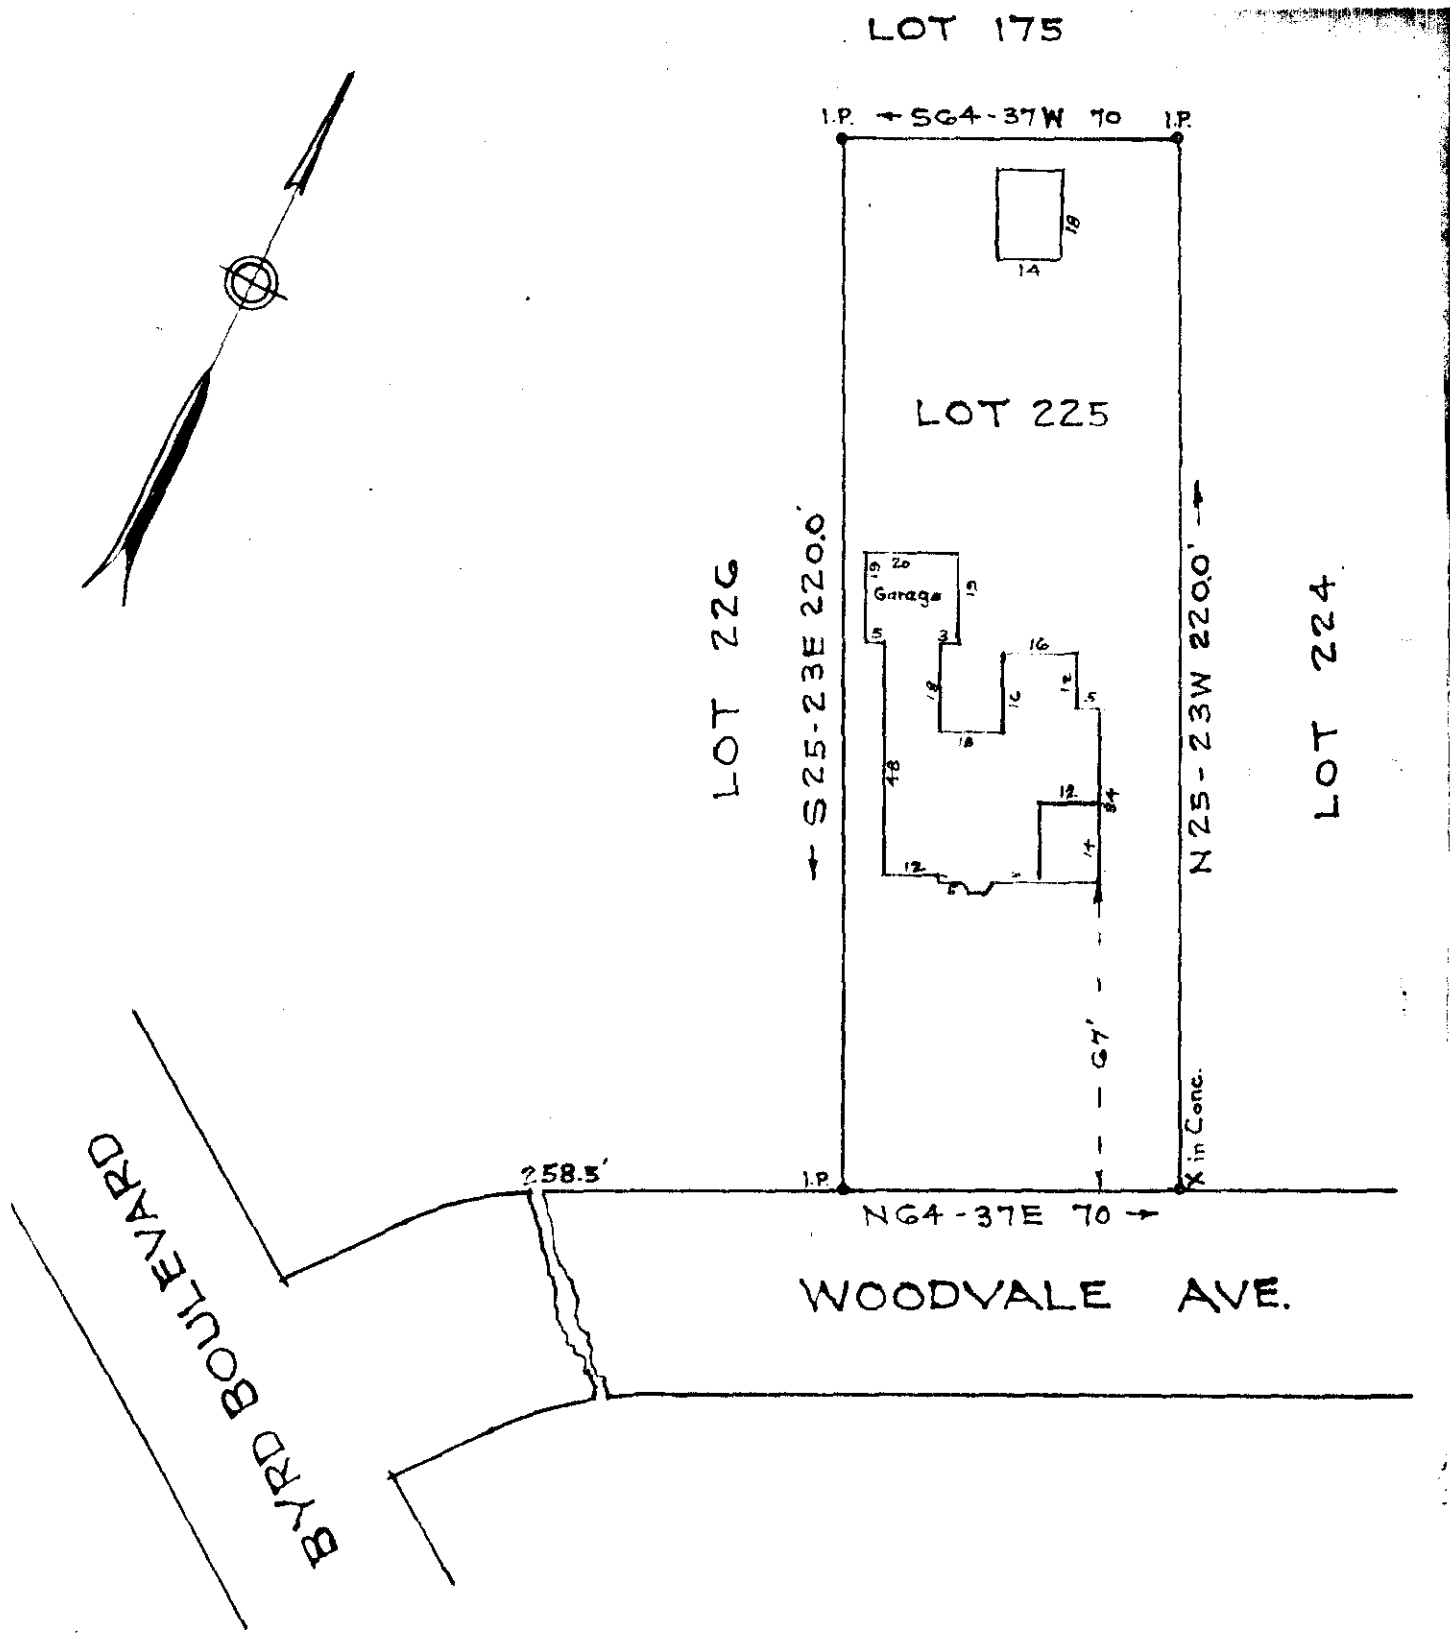

PROPERTY OF
ALBERT SIDNEY KYLE III
GREENVILLE S. C.

Scale 1"=40' July 1964

This is to certify that on the 23th day of July, 1964, I surveyed the property shown on this plat; being known as Lot 225 on plat of Traxler Park, Recorded in Plat Book F pages 114-115, Office of R. M. C. Greenville Co., S. C.; and that the property lines, walls and buildings are as shown hereon; that the buildings located on said lot do not encroach or project on adjacent streets or property; and that no adjacent buildings or walls encroach or project on said premises.

✓ 4E-197
509

R. W. Dalton

DALTON & NEVES, ENGINEERS.

FILED
GREENVILLE CO. S. C.
SEP 8 10 16 AM '70
OLLIE FARNSWORTH
R.M.C.

SEP 8 1970 5570

348

#5570 Filed This 8 day of Sept. 1970
And Recorded in Vol. 4E Page 197 at 11:42 AM.
Ollie Farnsworth
Register Mesne Conveyance Greenville County, S. C.

197