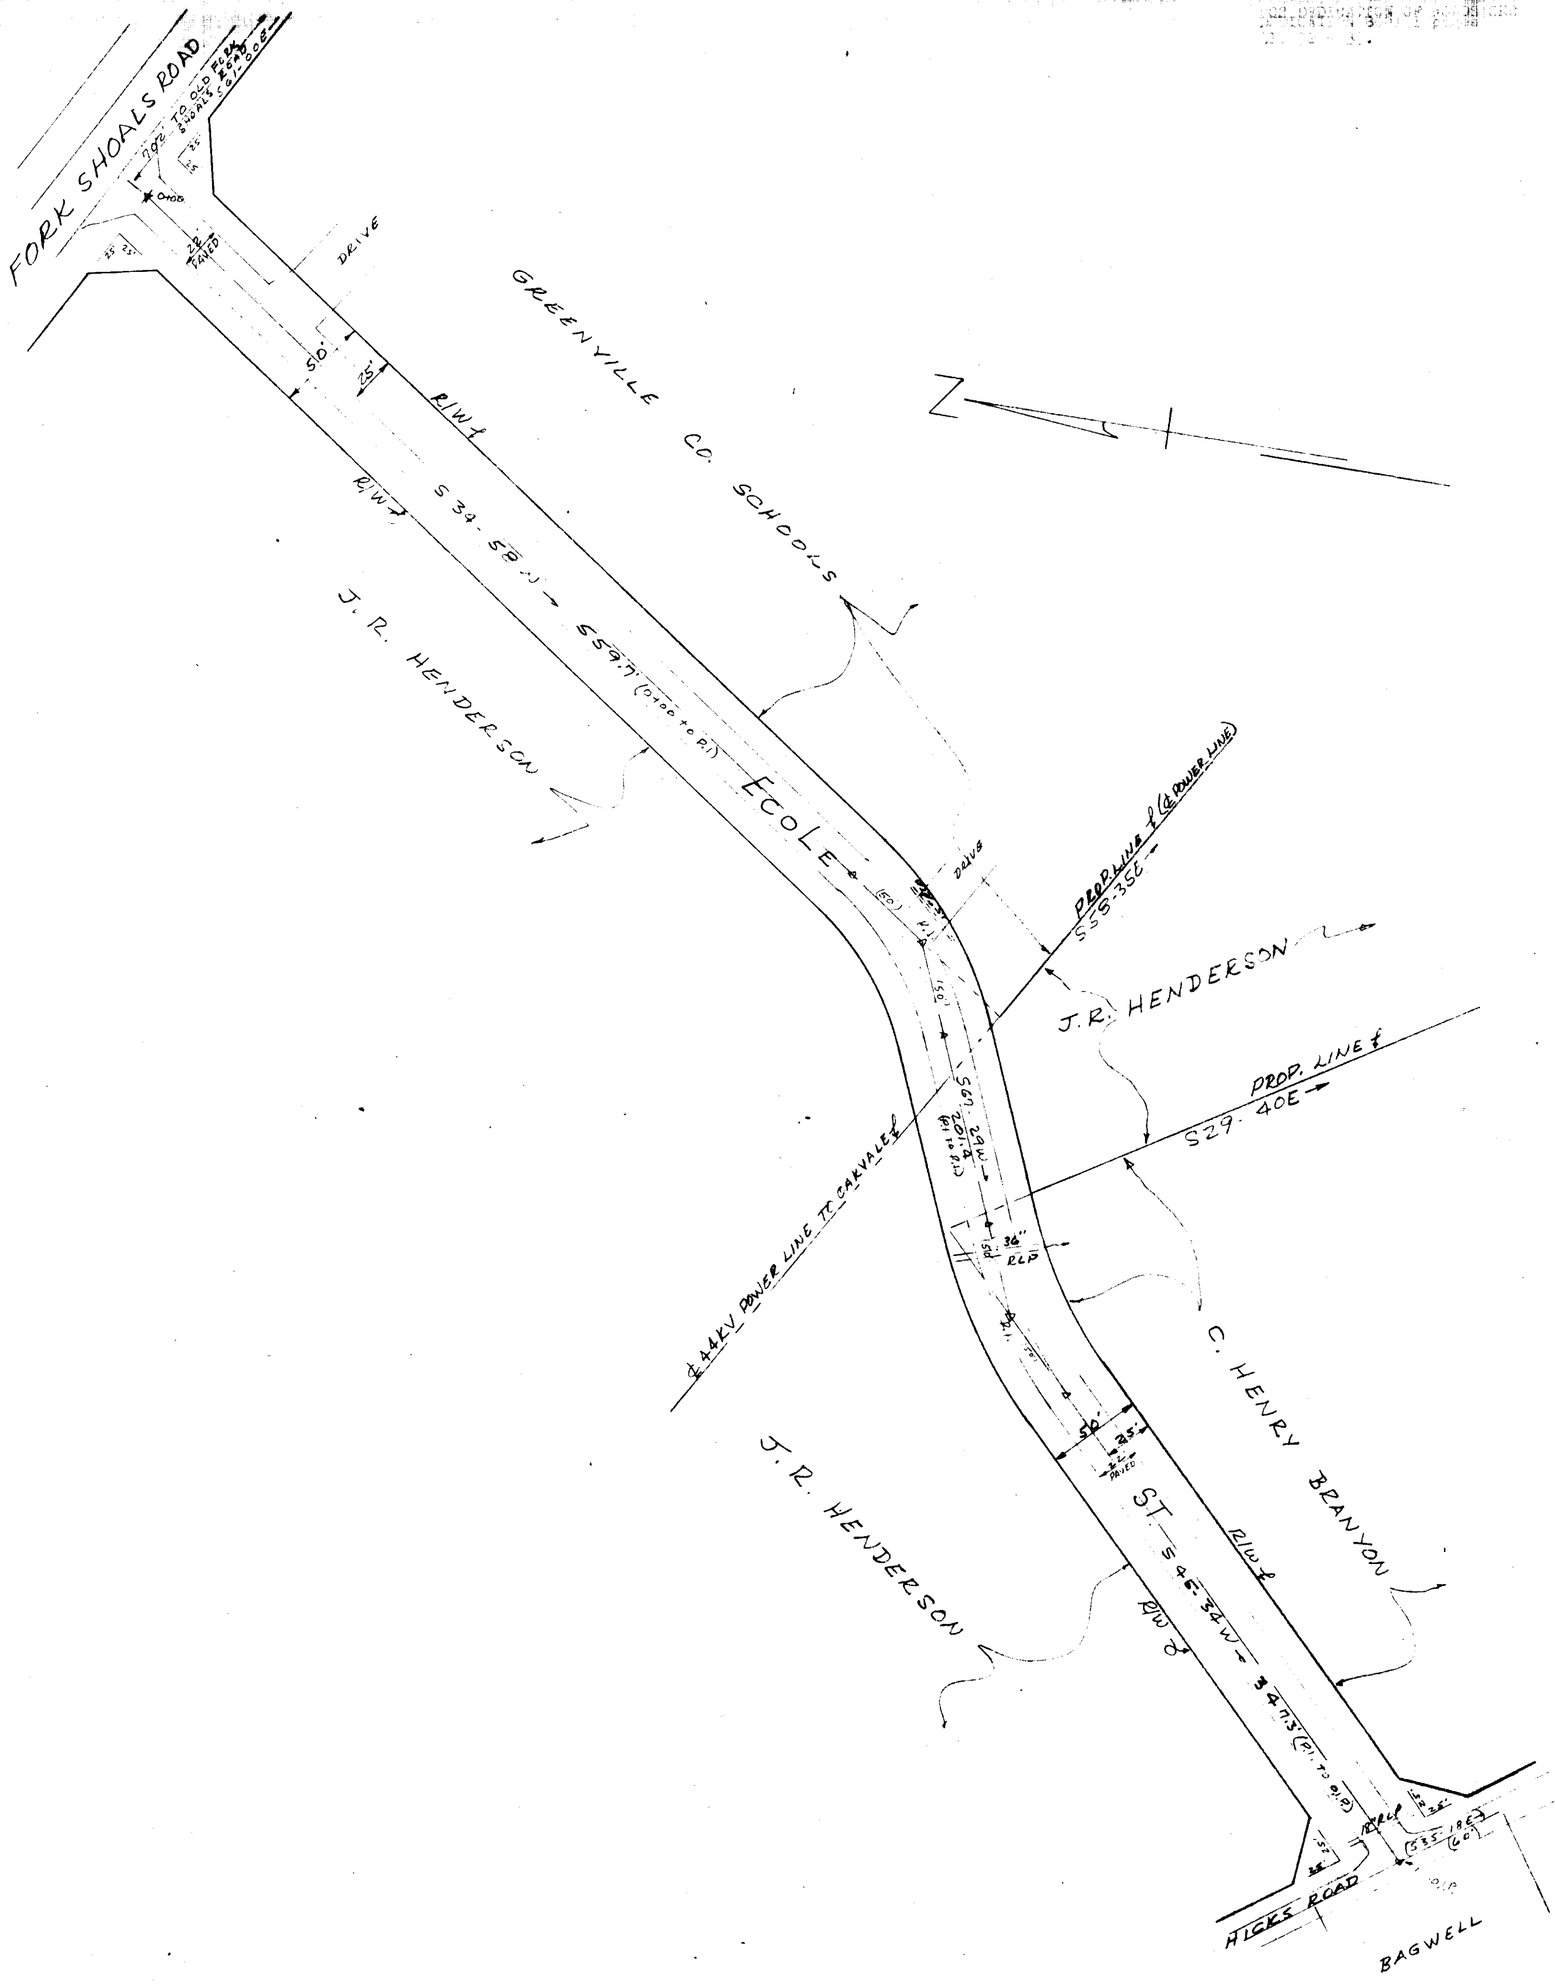

JAN 22 3 05 PM '70
OLLIE FARNSWORTH
R.M.C.

GR. CO. S. C.

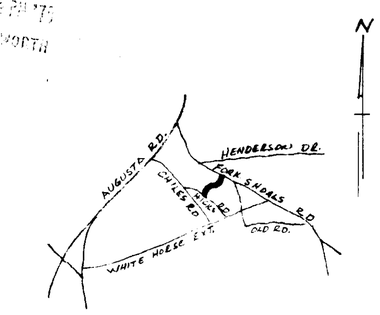

LOCATION MAP

CERTIFICATE OF OWNERSHIP AND DEDICATION

The undersigned hereby acknowledge that I (we) am (are) the owner(s) of the property shown and described hereon and that I (we) hereby adopt this plan of subdivision with my (our) free consent and that I (we) establish the minimum building restriction lines and hereby dedicate to public use as roads, streets and easements, forever all areas so shown or indicated on this plat.

THE SCHOOL DISTRICT OF GREENVILLE COUNTY

1/14/70 By: [illegible]
1/15/70 By: [illegible]
1/21/70 By: [illegible]
__/__/__ Signed: [illegible]

CERTIFICATE OF ACCURACY

"I, _____, certify that this plat was (drawn by me) (drawn under my supervision) (an actual survey made under my supervision) (from an actual survey made by me) (deed description recorded in Deed Book _____, Page _____, Book _____, Page _____) (other); that the error of closure as calculated by latitudes and departures is _____; that the boundaries not surveyed are shown as broken lines plotted from information found in Book _____, Page _____; that this plat was prepared in accordance with the Greenville County Subdivision Regulations as adopted.

1-13-70
Date

H. C. Clarkson Jr.
Licensed Engineer or Registered Surveyor

S. C. Registration No. 2589

CERTIFICATE OF APPROVAL FOR RECORDING

"I hereby certify that the subdivision plat shown hereon has been found to comply with the Subdivision Regulations for Greenville County, with the exception of such variances, if any, as are noted in the minutes of the Greenville County Planning Commission, and that it has been approved for recording in the office of the County Register of Mesne Conveyance."

Jan. 19 1970 J. Sherman Shouse
Chairman or Secretary or Director of Planning,
Greenville County Planning Commission

#16462 Filed This 22 day of Jan 1970
And Recorded in Vol. 4F Page 15 3:03 P.M.
Ollie Farnsworth
Register Mesne Conveyance Greenville County, S. C.

FINAL PLAT – ROAD CONNECTING FORK SHOALS ROAD AND HICKS ROAD GREENVILLE CO, S.C.

GREENVILLE CO. SCHOOLS C. HENRY BRANYON J. R. HENDERSON OWNER	CAMPBELL & CLARKSON SURVEYORS INC. H C Clarkson Jr. SURVEYOR
NO. OF ACRES 1.28	MILES OF NEW ROAD 0.21
NO. OF LOTS NONE	DATE JAN. 7, 1970

SCALE
1" = 50'
50 0 50' 100'