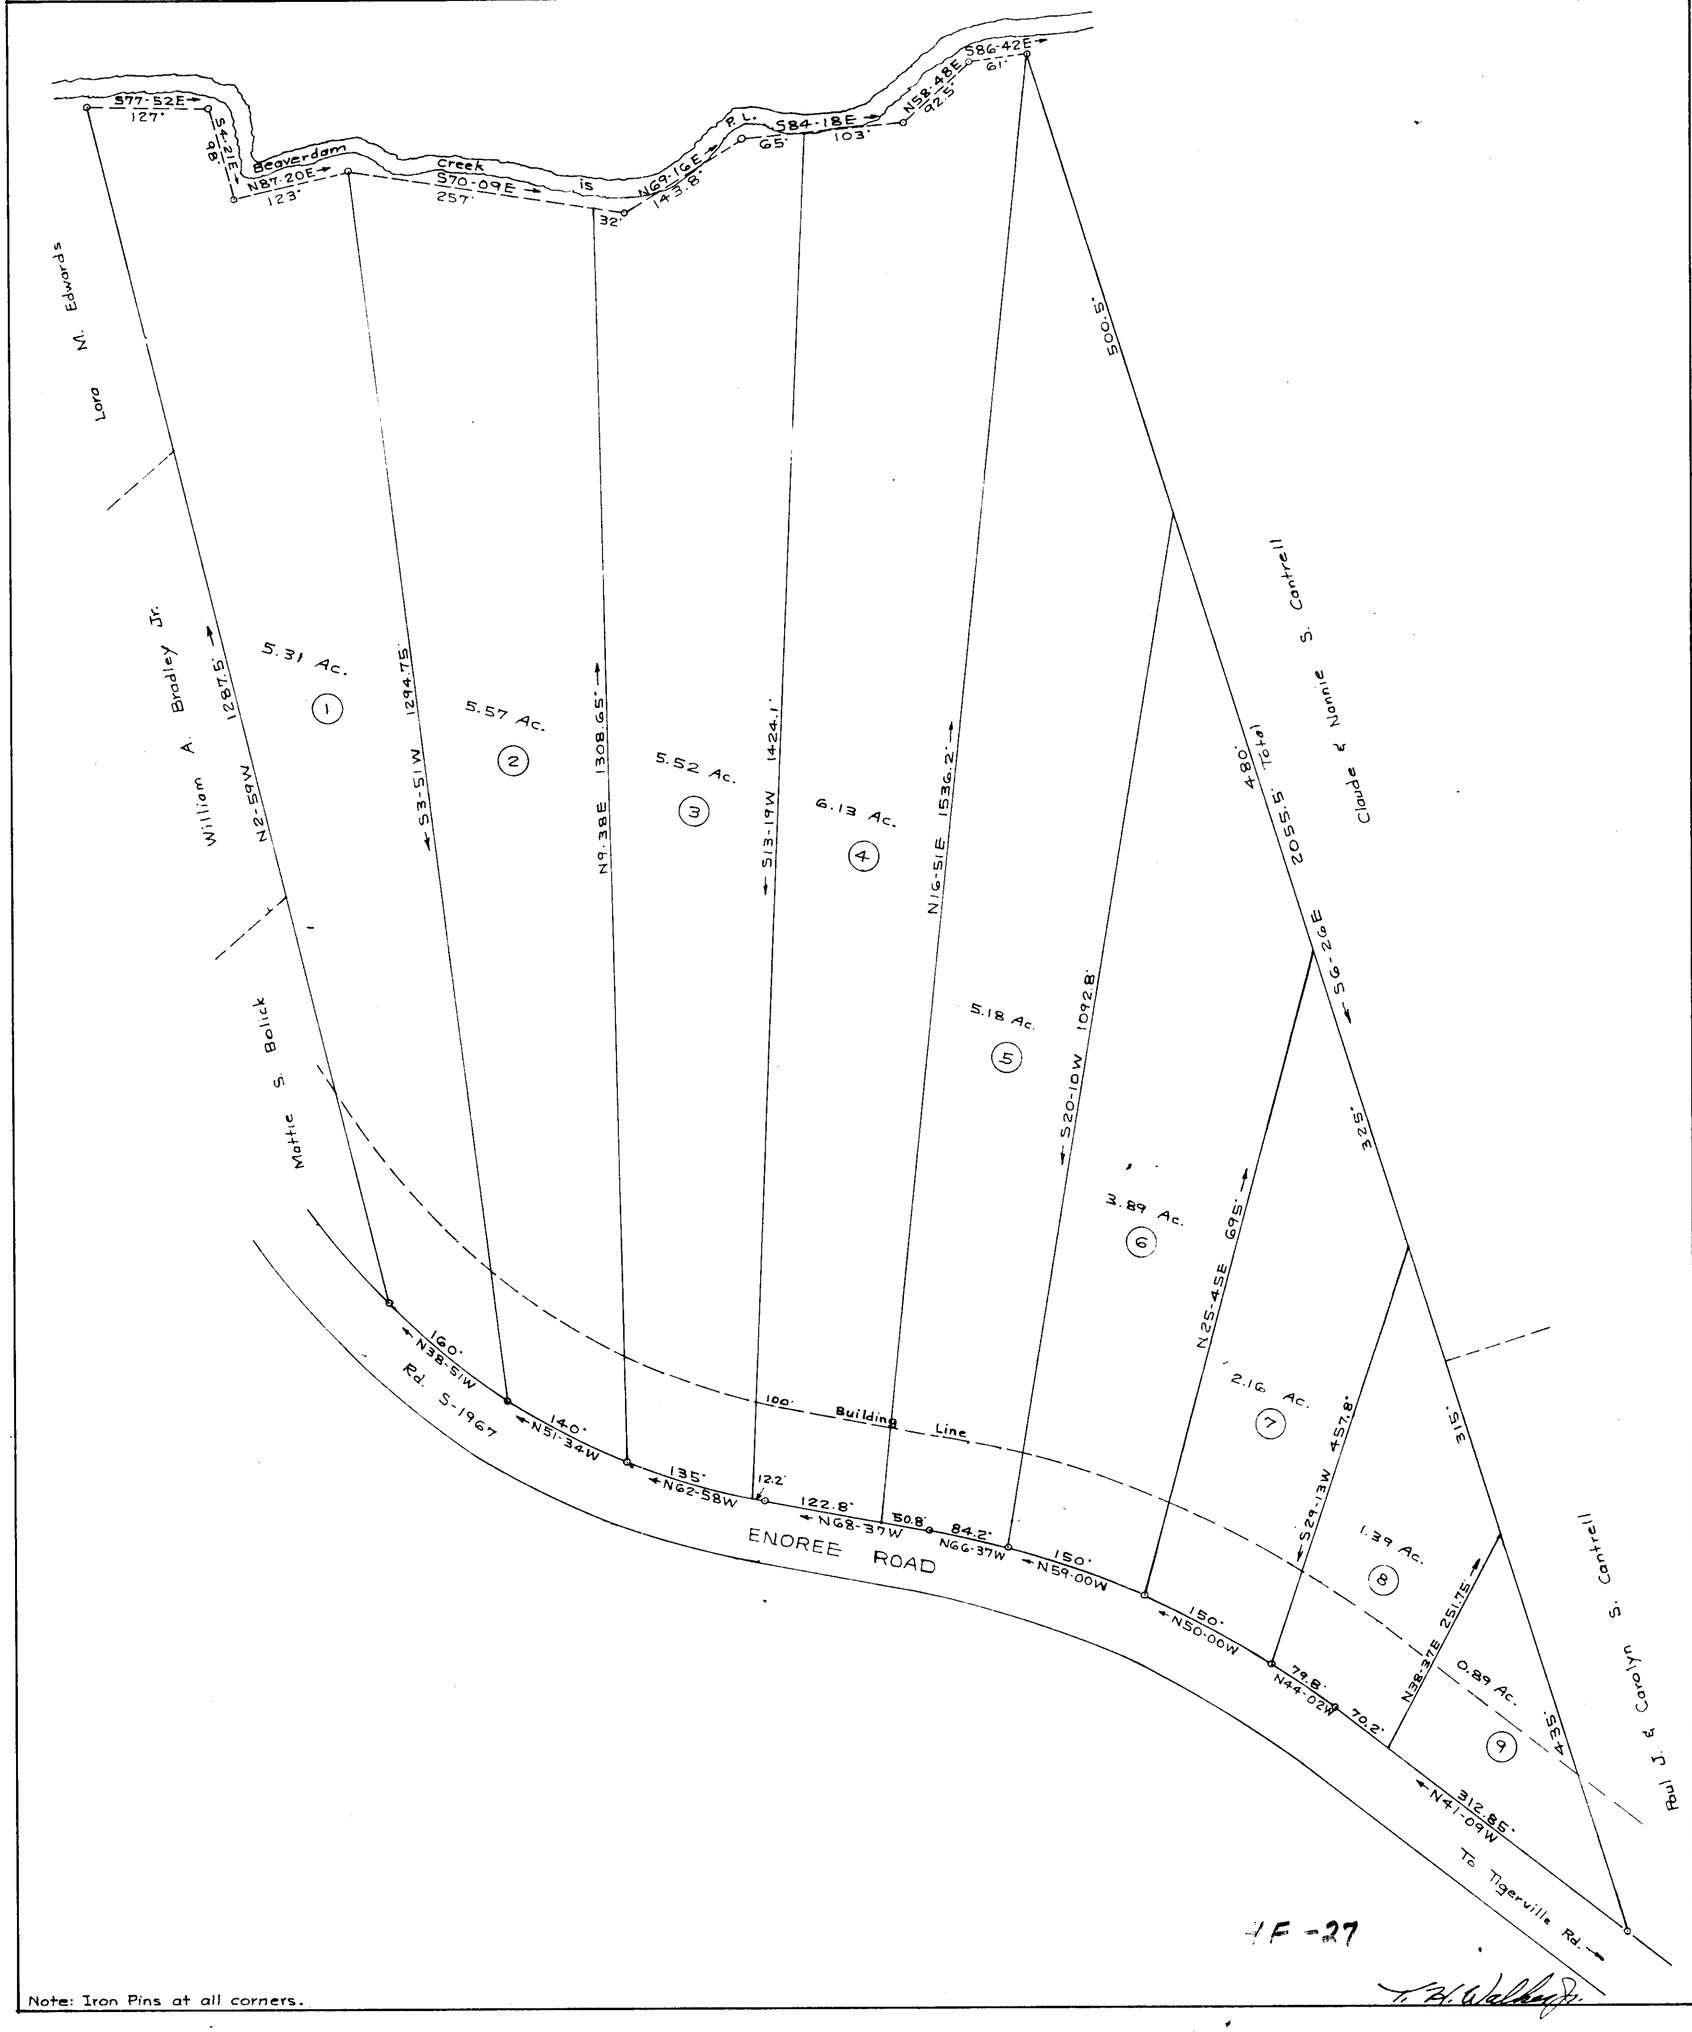

Note: Iron Pins at all corners.

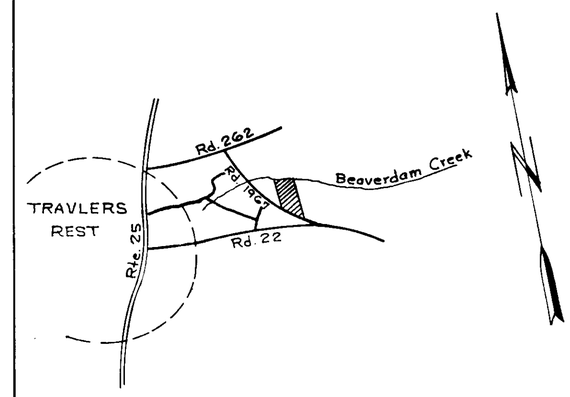

CERTIFICATE OF OWNERSHIP AND DEDICATION

"The undersigned hereby acknowledge that I am (we are) the owner(s) of the property shown and described hereon and that I (we) hereby adopt this plan of subdivision with my (our) free consent and that I (we) establish the minimum building restriction lines, and hereby dedicate to public use as roads, streets, and easements, forever all areas so shown or indicated on said plat.

5/15/70 Signed Harry F. Dilworth

...../...../..... Signed .....

...../...../..... Signed .....

...../...../..... Signed .....

CERTIFICATE OF ACCURACY

"I, T. H. Walker Jr., certify that this plat was (drawn by me) (~~drawn under my supervision~~) (~~an actual survey made under my supervision~~) from (an actual survey made by me) (deed description recorded in Book....., Page....., Book....., Page....., etc.) (other); that the error of closure as calculated by latitudes and departures is 1/15982; that the boundaries not surveyed are shown as broken lines plotted from information found in Book....., Page.....; that this plat was prepared in accordance with the Greenville County Subdivision Regulations as adopted.

5-15-70 T. H. Walker Jr.
Date — Licensed Engineer or Registered Land Surveyor

S. C. Registration No. 3182

SUMMARY APPROVAL

This plat meets the minimum requirements of the Greenville County Subdivision Regulations. Approval for recording is hereby granted.

5/15/70 J. Rowan Thomas
Date — Director Greenville County Planning Commission

25242 Filed This 19 day of May 1970
And Recorded in Vol. 4F Page 271 at 2:22 P.M.
Ollie Farnsworth
Register Mesne Conveyance Greenville County, S. C.

FINAL PLAT

ENOREE ACRES

HARRY F DILWORTH OWNER	T H WALKER JR REG L S 3182

NO. OF ACRES 36.04 — MILES OF NEW ROADS 0.00

NO. OF LOTS 9 — DATE 5-13-70

ERROR OF CLOSURE 1/15982

SCALE 1" = 100'

100 0 100 200