- MAGNETIC BEARINGS -
- IRON PINS AT ALL CORNERS UNLESS SHOWN OTHERWISE -

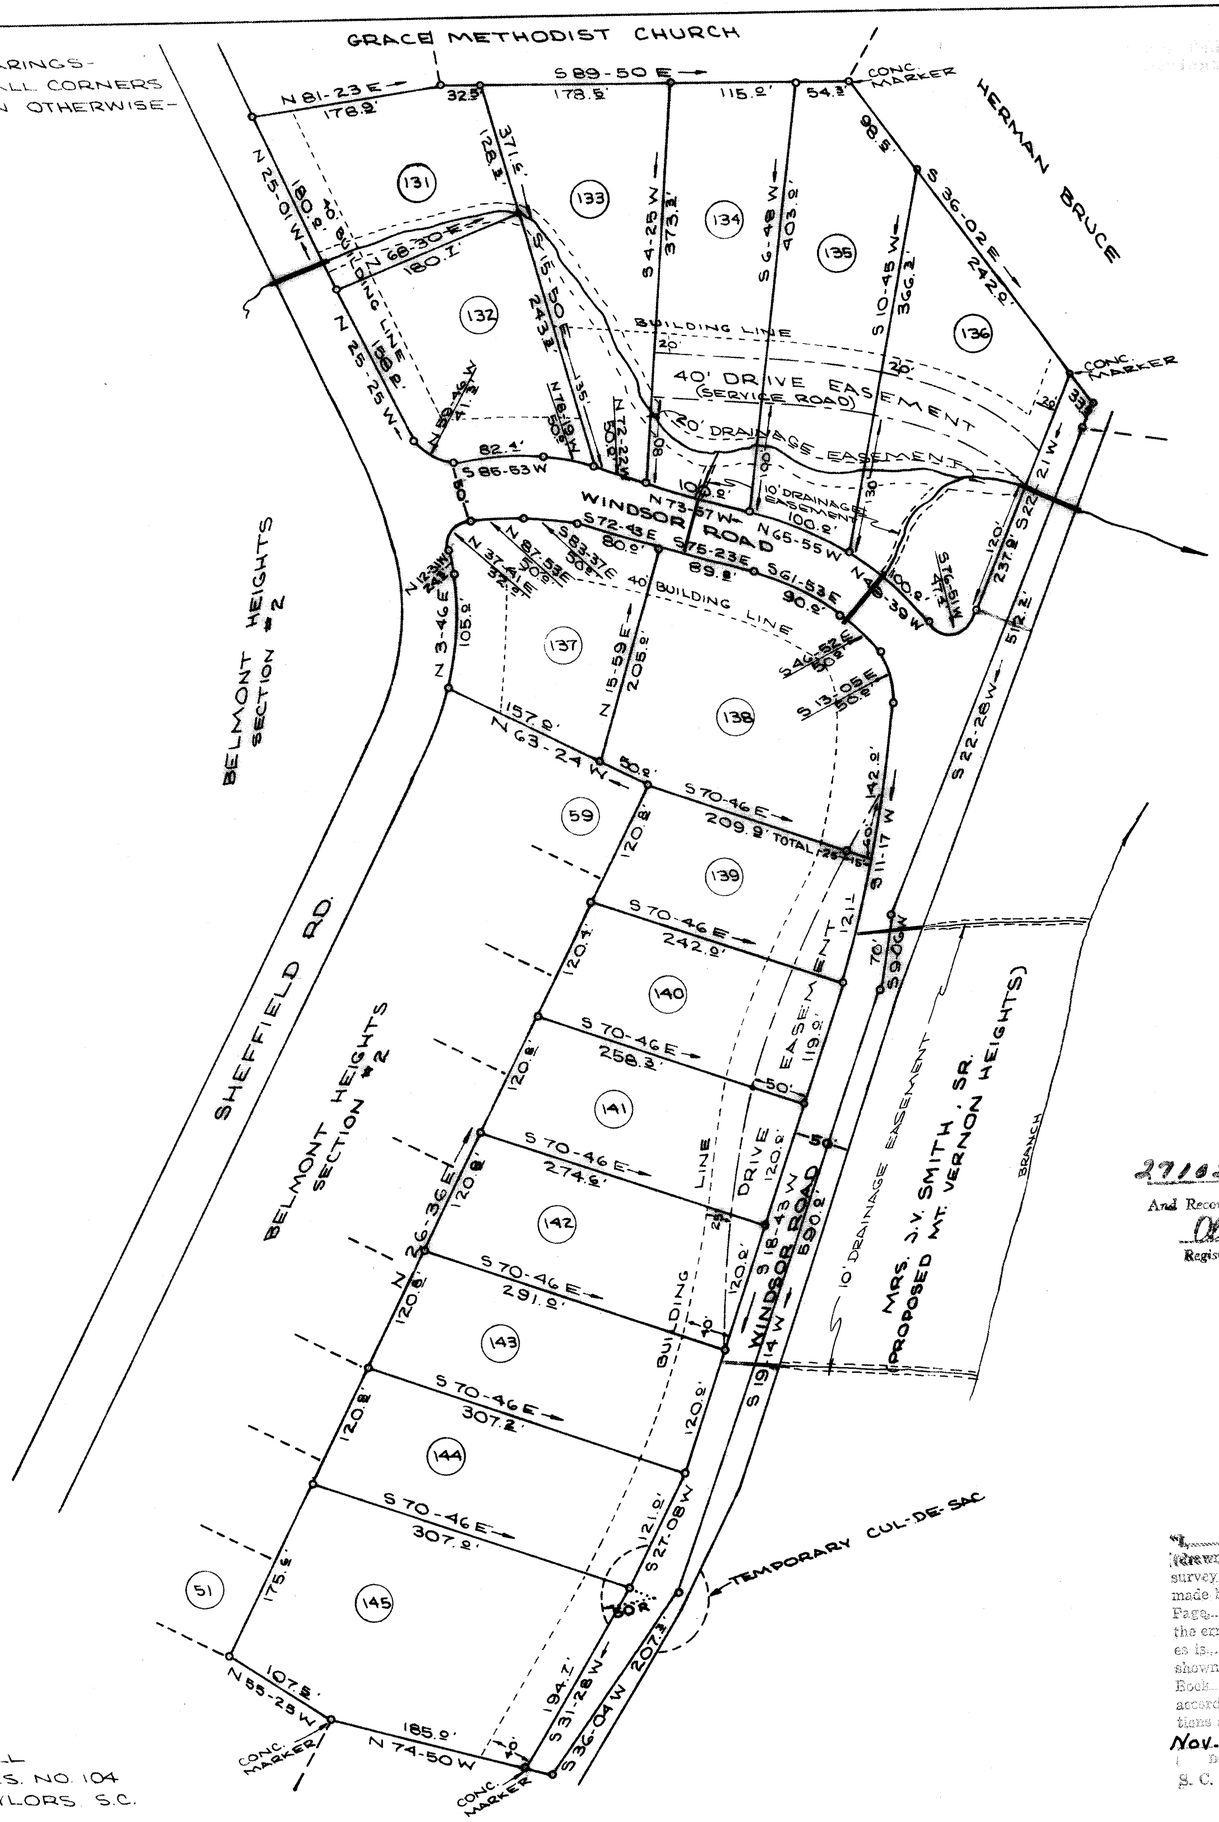

FILED
GREENVILLE CO. S.C.
OLLIE FARNSWORTH
R.M.C.

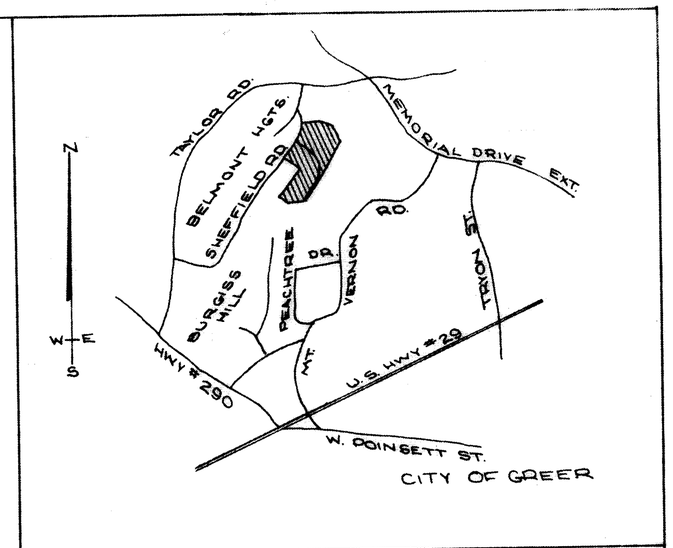

CERTIFICATE OF OWNERSHIP AND DEDICATION

The undersigned hereby acknowledge that I am (we are) the owner(s) of the property shown and described herein and that I (we) hereby adopt this plan of subdivision with my (our) free consent and that I (we) establish the minimum building restriction lines, and hereby dedicate to public use as roads, streets, and easements, forever all areas so shown or indicated on said plat.

Nov 3 1969 — Signed: Fred L. Quinn Pres. — Sign: Marvin C. Gaffard, Pres. Treas.

Signed

Signed

CERTIFICATE OF APPROVAL FOR RECORDING

I hereby certify that the subdivision plat shown herein has been found to comply with the Subdivision Regulations of Greenville County, South Carolina, and that this plat has been approved by the undersigned in lieu of approval by the Planning Commission.

JUNE 9 1970 — J. Coleman Shouse — Director of Planning, Greenville County Planning Commission

FINAL PLAT

BELMONT HEIGHTS, INC.
SECTION NO. 3
GREENVILLE CO. SOUTH CAROLINA

BELMONT HEIGHTS, INC. OWNER

TERRY T. DILL REG.C.E. & L.S. NO.104

NO. OF ACRES = 14.97 NEW ROADS = .29 MI.

NO. OF LOTS = 15 OCT. 23, 1969

ERROR OF CLOSURE 1:3000+

SCALE 1" = 100'

100 0 100 200 300

27102 Filed This 10 Day of June 1970
And Recorded in Vol 4F Page 29 11:27 A.
Ollie Farnsworth
Register Mesne Conveyance Greenville County, S. C.

4F-29

CERTIFICATE OF ACCURACY

I, ..., hereby certify that this plat was (drawn by me) (drawn under my supervision) (an actual survey made under my supervision) from (an actual survey made by me) (deed description recorded in Deed Book ..... Page ....., Book ....., Page .....) (.....) the error of closure as determined by my calculations is ....., that the boundaries not surveyed are as shown as broken lines plotted from information found in Book ....., Page ....., that this plat was prepared in accordance with the Greenville County Subdivision Regulations as adopted.

Nov. 3. 1969 — Terry T. Dill
Date, — Licensed Engineer or Registered Surveyor
S. C. Registration No. 104