*24891 Filed This 23 day of April 1971
And Recorded in Vol. 41 Page 152 at 10:37 AM
Ollie Farnsworth
Register Mesne Conveyance Greenville County, S. C.

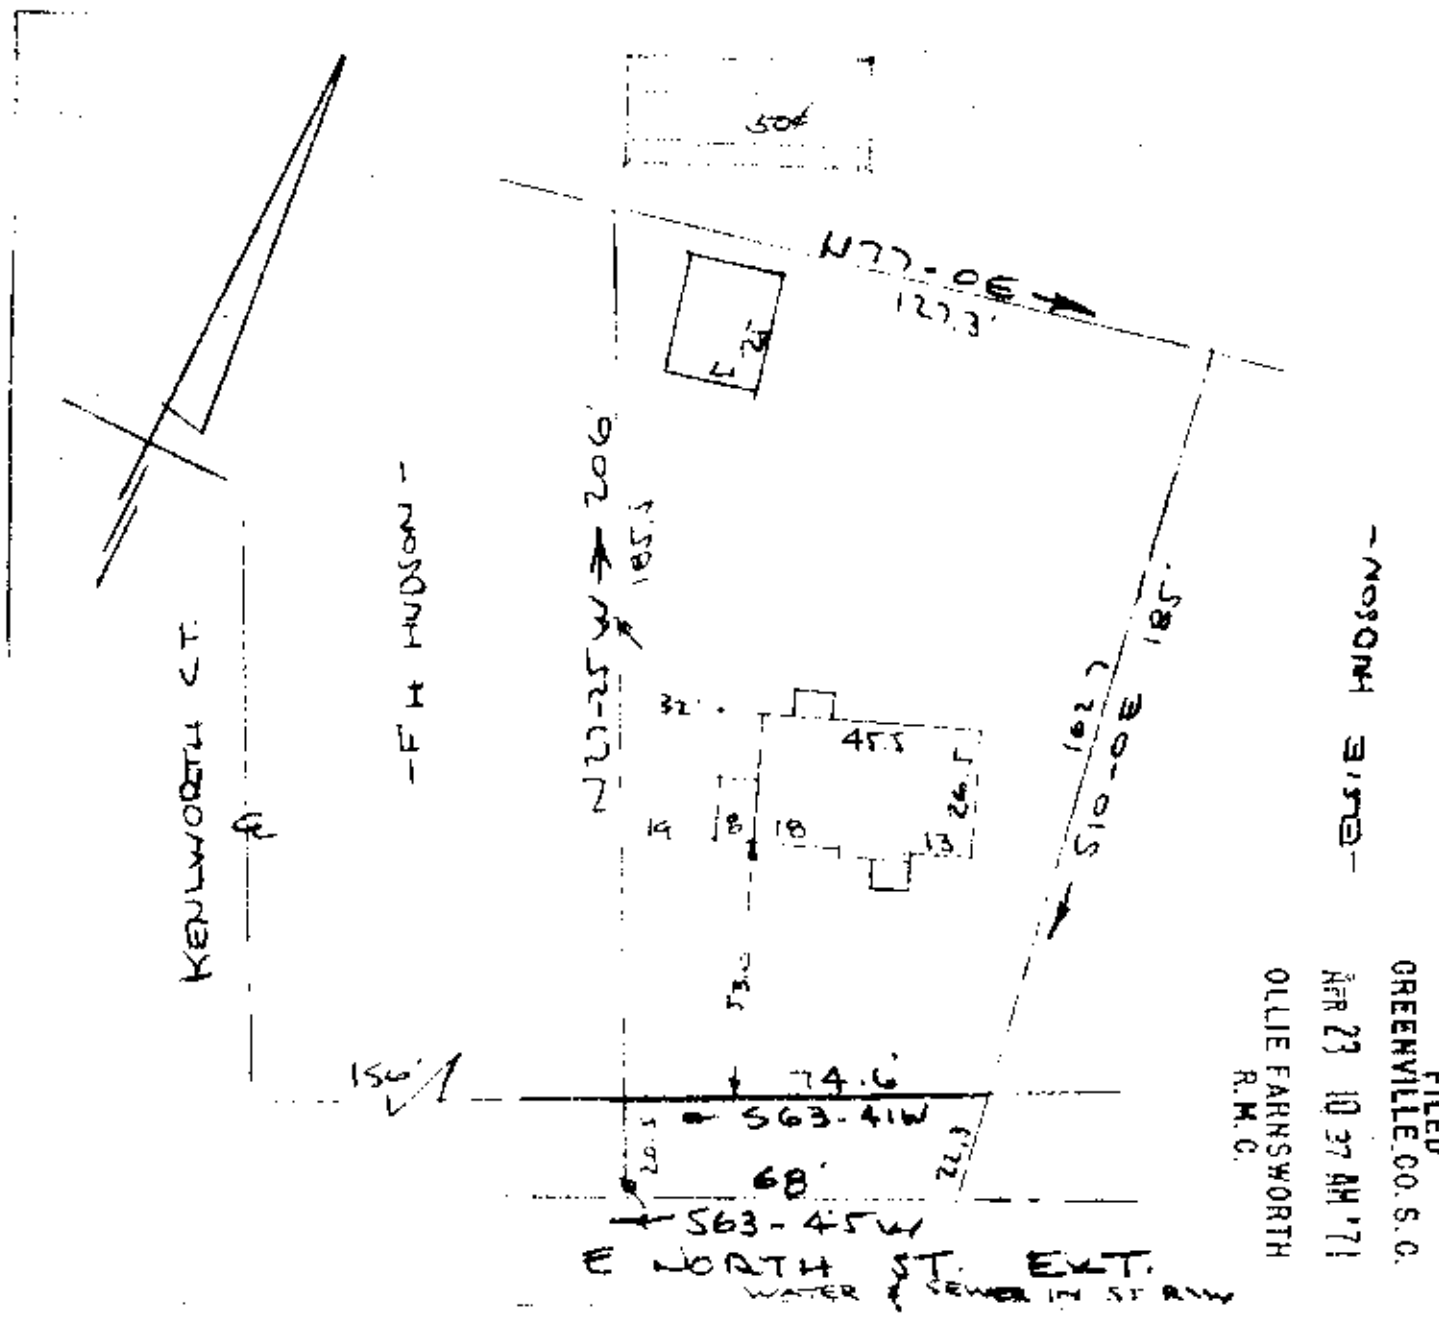

PROPERTY OF
ARTHUR WILLIAMS & ANNE W. WILLIAMS
NEAR GREENVILLE S. C.
SCALE: 1" = 40' 20 APR 1971

This is to certify that on the 20th day of April 1971, I surveyed the property shown on this plat, being known as PROPERTY OF ARTHUR WILLIAMS & ANNE W. WILLIAMS and recorded in the RMC Office Greenville County, S.C., in Plat Book 41 at Page 157; and that the property lines, walls and buildings are as shown hereon, and that the walls and buildings located on said property do not encroach or project on adjacent street or property, and that no adjacent walls or buildings encroach or project on said premises, and no power lines cross this property except as shown hereon.

APR 26 1971

24891

R. B. Bruce
R. B. Bruce, RLS #1952

CAROLINA SURVEYING COMPANY