563 Filed This 7 day of July 1971
And Recorded in 4K 165 3:42 P.M.

Register Mesne Conveyances Greenville County, S. C.

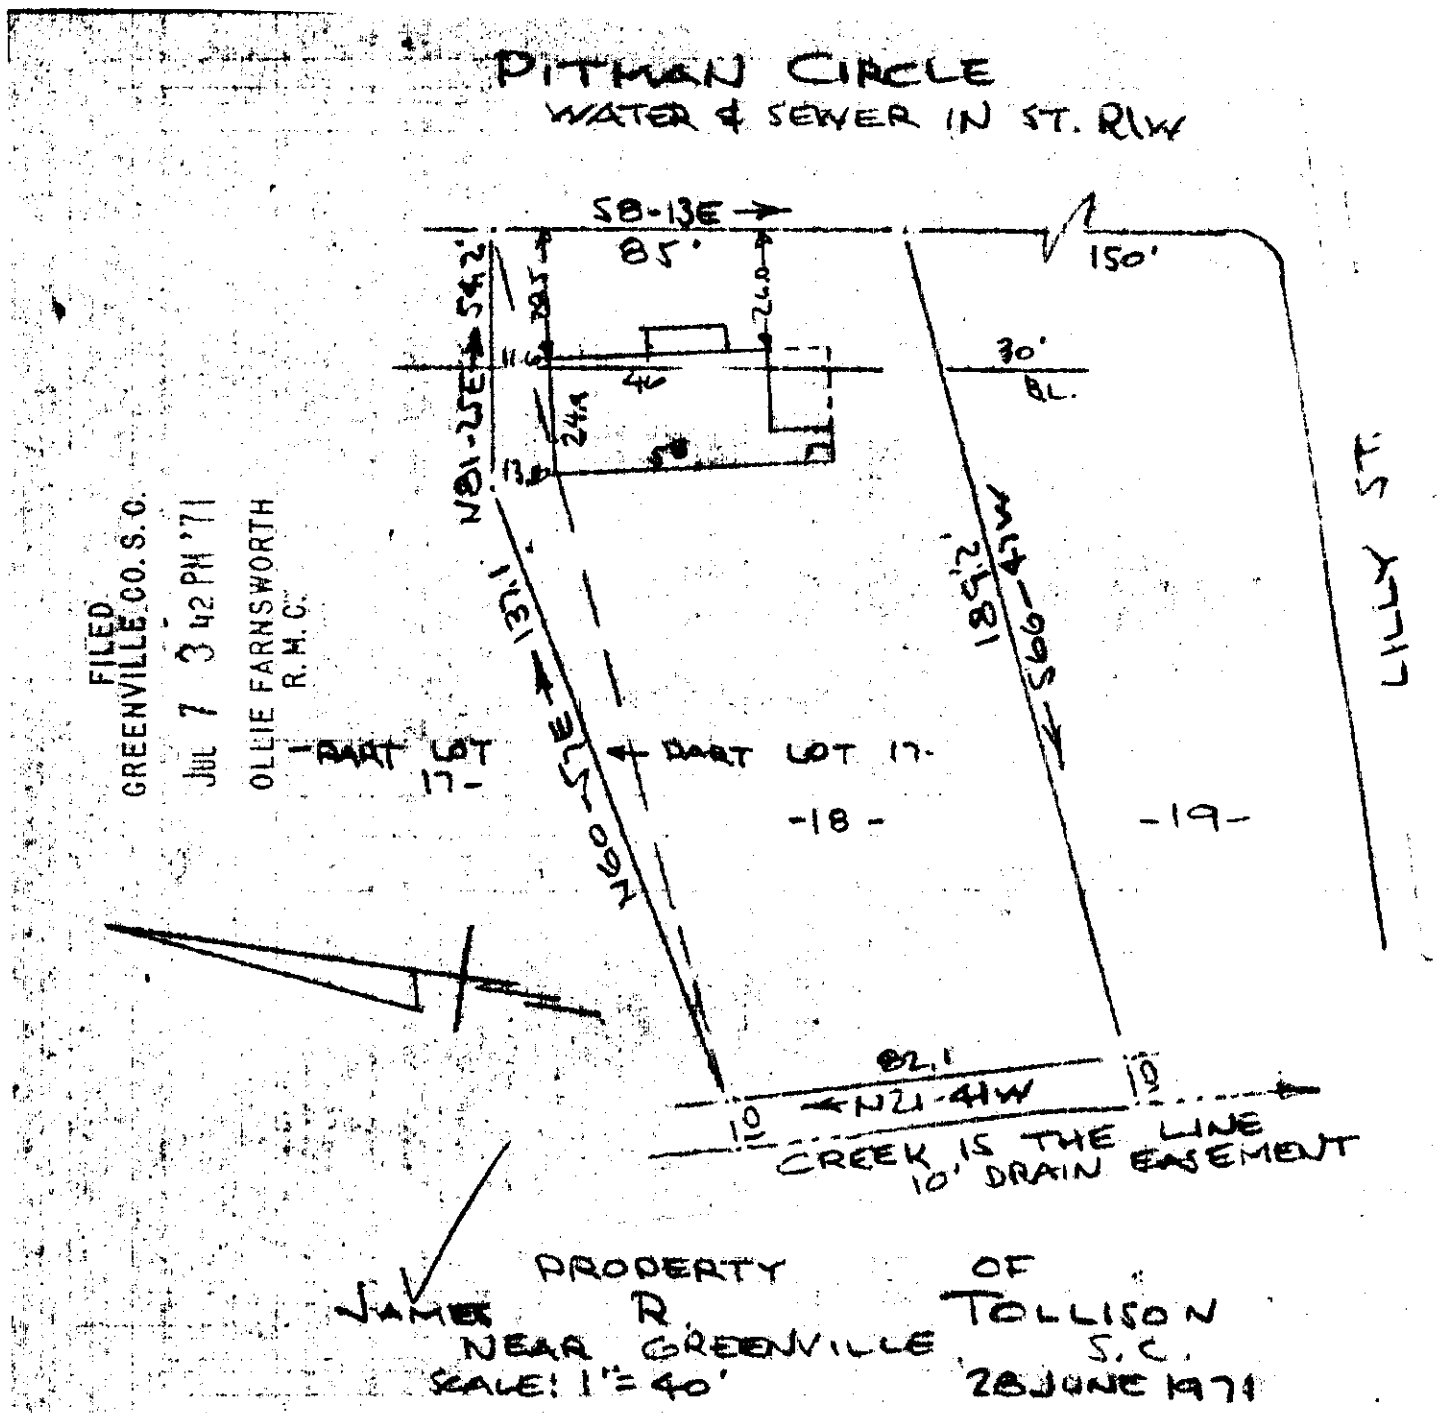

PROPERTY OF
JAMES R. TOLLISON
NEAR GREENVILLE S.C.
SCALE: 1" = 40'
28 JUNE 1971

This is to certify that on the 28th day of June 1971, I surveyed the property shown on this plat, being known as lot 18 and part of lot 17 on plat of HUNTLY ACRES and recorded in the RMC Office Greenville County, S.C., in Plat Book "WWW" at Page 20; and that the property lines, walls and buildings are as shown hereon, and that the walls and buildings located on said lot do not encroach or project on adjacent street or property, and that no adjacent walls or buildings encroach or project on said premises, and no power lines cross this property except as shown hereon.

563

R. B. Bruce
R. B. Bruce, RLS #1952

JUL 7 1971

4K-165

CAROLINA SURVEYING COMPANY
Greenville, S. C.

RECORDING FEE
PAID $ 50¢

165