6893 Filed This 3 day of Sept 19 71
And Recorded in Vol. 4K Pg. 195 at 11:51 A.M.
Ollie Farnsworth
Register Mesne Conveyance, Greenville County, S. C.

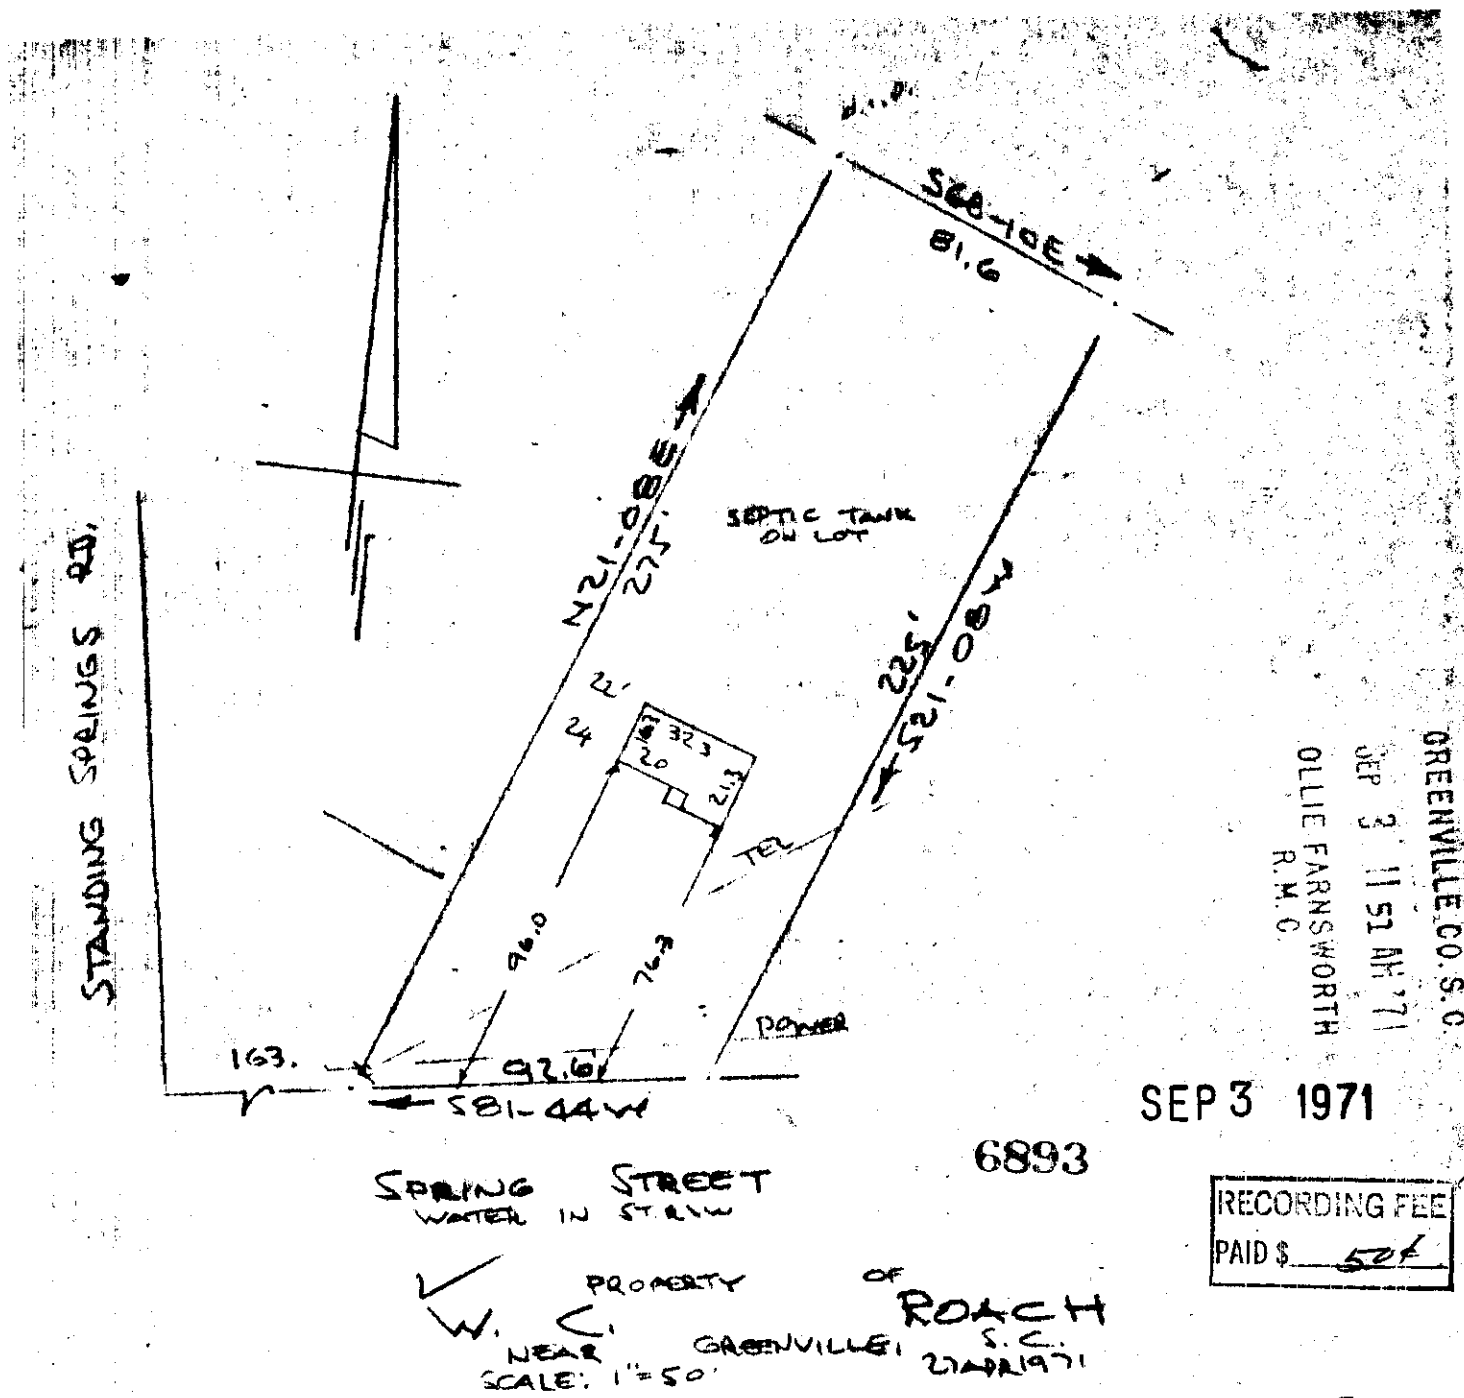

GREENVILLE CO. S.C.
SEP 3 11 51 AM '71
OLLIE FARNSWORTH
R.M.C.

SEP 3 1971

6893

RECORDING FEE
PAID $ 5.00

This is to certify that on the 27th day of April 1971, I surveyed the property shown on this plat, being known as PROPERTY OF W. C. ROACH and recorded in the RMC Office Greenville County, S.C., in Plat Book 4-K at Page 195 ; and that the property lines, walls and buildings are as shown hereon, and that the walls and buildings located on said lot do not encroach or project on adjacent street or property, and that no adjacent walls or buildings encroach or project on said premises, and no power lines cross this property except as shown hereon.

R. B. Bruce
R. B. Bruce, RLS #1952

4K-195 CAROLINA SURVEYING COMPANY
Greenville, S. C.