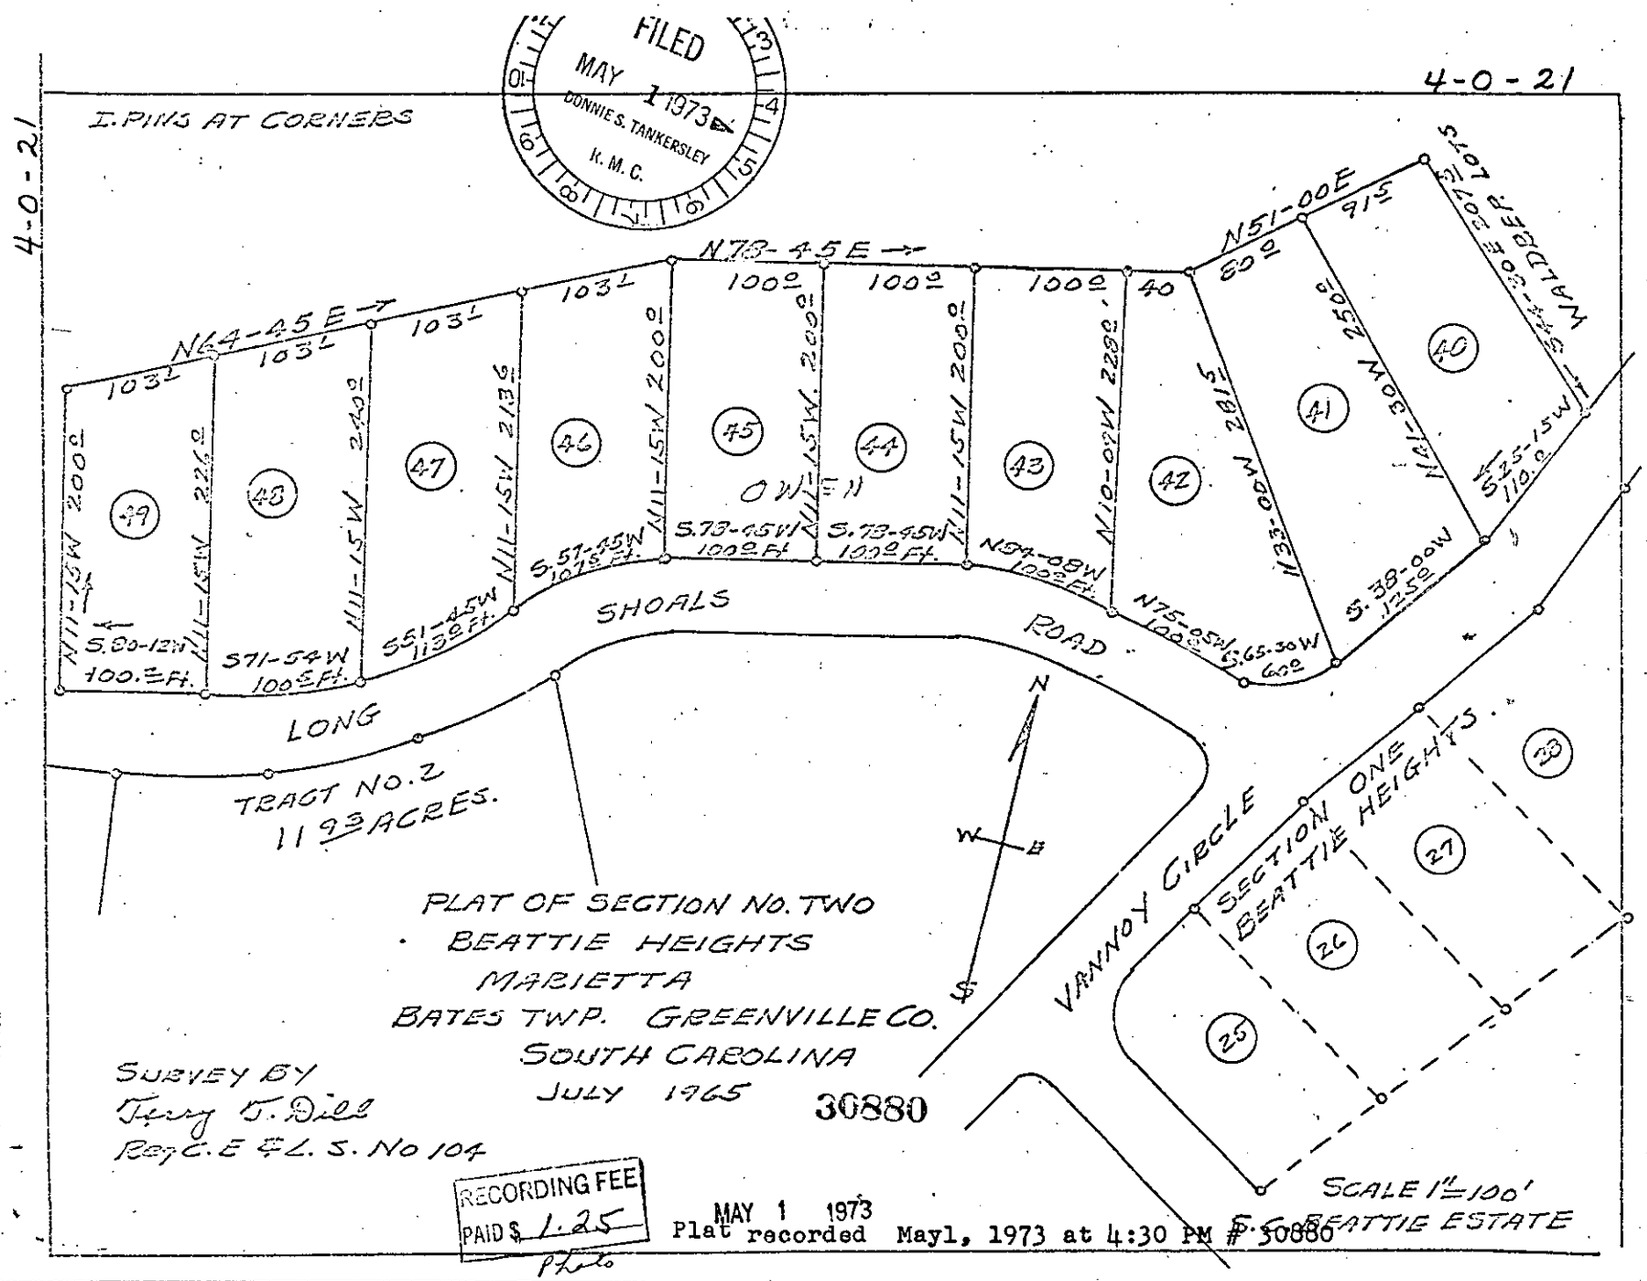
4-0-21
I. PINS AT CORNERS
N64-45E
N78-45E
N51-00E
WALDEN LOTS
OWEN
SHOALS
ROAD
LONG
TRACT NO. 2
11.93 ACRES.
VANNOY CIRCLE
SECTION ONE
BEATTIE HEIGHTS
PLAT OF SECTION NO. TWO
BEATTIE HEIGHTS
MARIETTA
BATES TWP. GREENVILLE CO.
SOUTH CAROLINA
JULY 1965
SURVEY BY
Terry S. Dill
Reg. C.E & L.S. No 104
SCALE 1" = 100'
S. S. BEATTIE ESTATE
FILED
MAY 1 1973
DONNIE S. TANKERSLEY
R. M. C.
30880
RECORDING FEE
PAID $ 1.25
Plat recorded Mayl, 1973 at 4:30 PM # 30880
MAY 1 1973

4-0-21