FILED
GREENVILLE CO. S. C.
JUL 6 11 37 AM '73
DONNIE S. TANKERSLEY
R.M.C.

RECORDING FEE
PAID $ 1.25

Plat
4-0-46

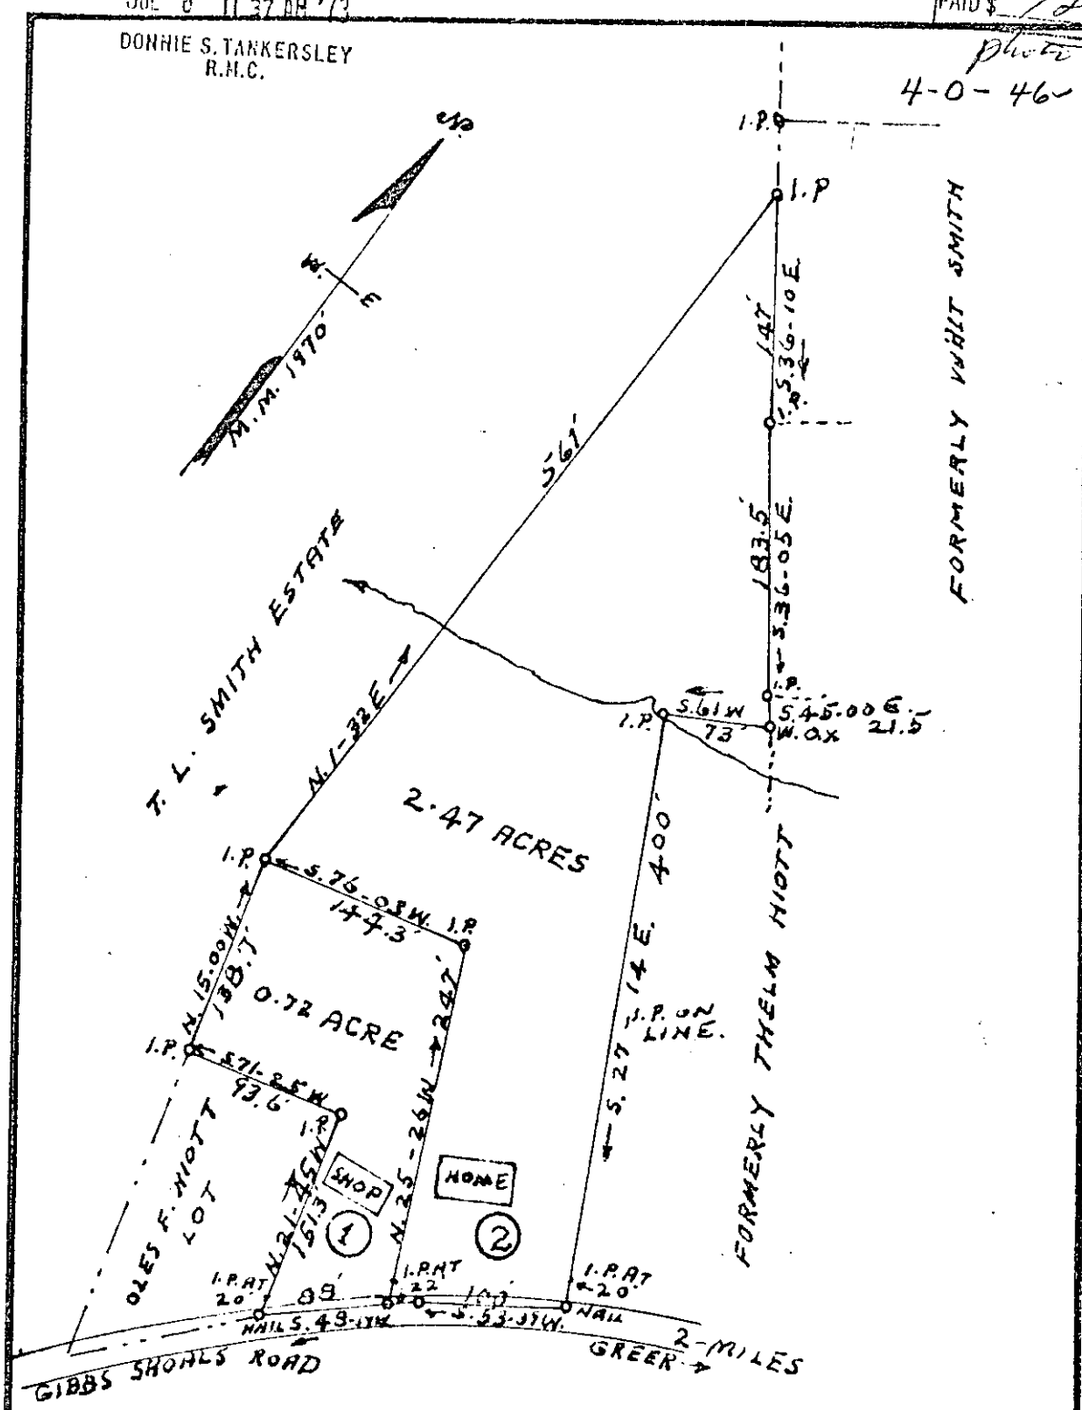

PROPERTY OF

MARTHA • ORA • HIOTT • ESTATE

LOCATED IN PLEASANT GROVE COMMUNITY
CHICK SPRINGS TOWNSHIP GREENVILLE COUNTY
SOUTH CAROLINA

JULY 5 1973

THIS PLAT IS NOT A SUBDIVISION AS DEFINED BY THE GREENVILLE COUNTY SUBDIVISION REGULATIONS.

7/6/73 J. Coleman Sheen
Director of Planning.
Greenville County Planning Commission

N. S. BROCKMAN, R.L.S. #959
GREER, S.C.

See 1.25

Plat recorded July 6, 1973 at 11:37 AM # 648

648

JUL 6 1973
BC