MICROFILMED

RECORDING FEE
PAID $ 1.25

F-1.244

Photo

4-0-155

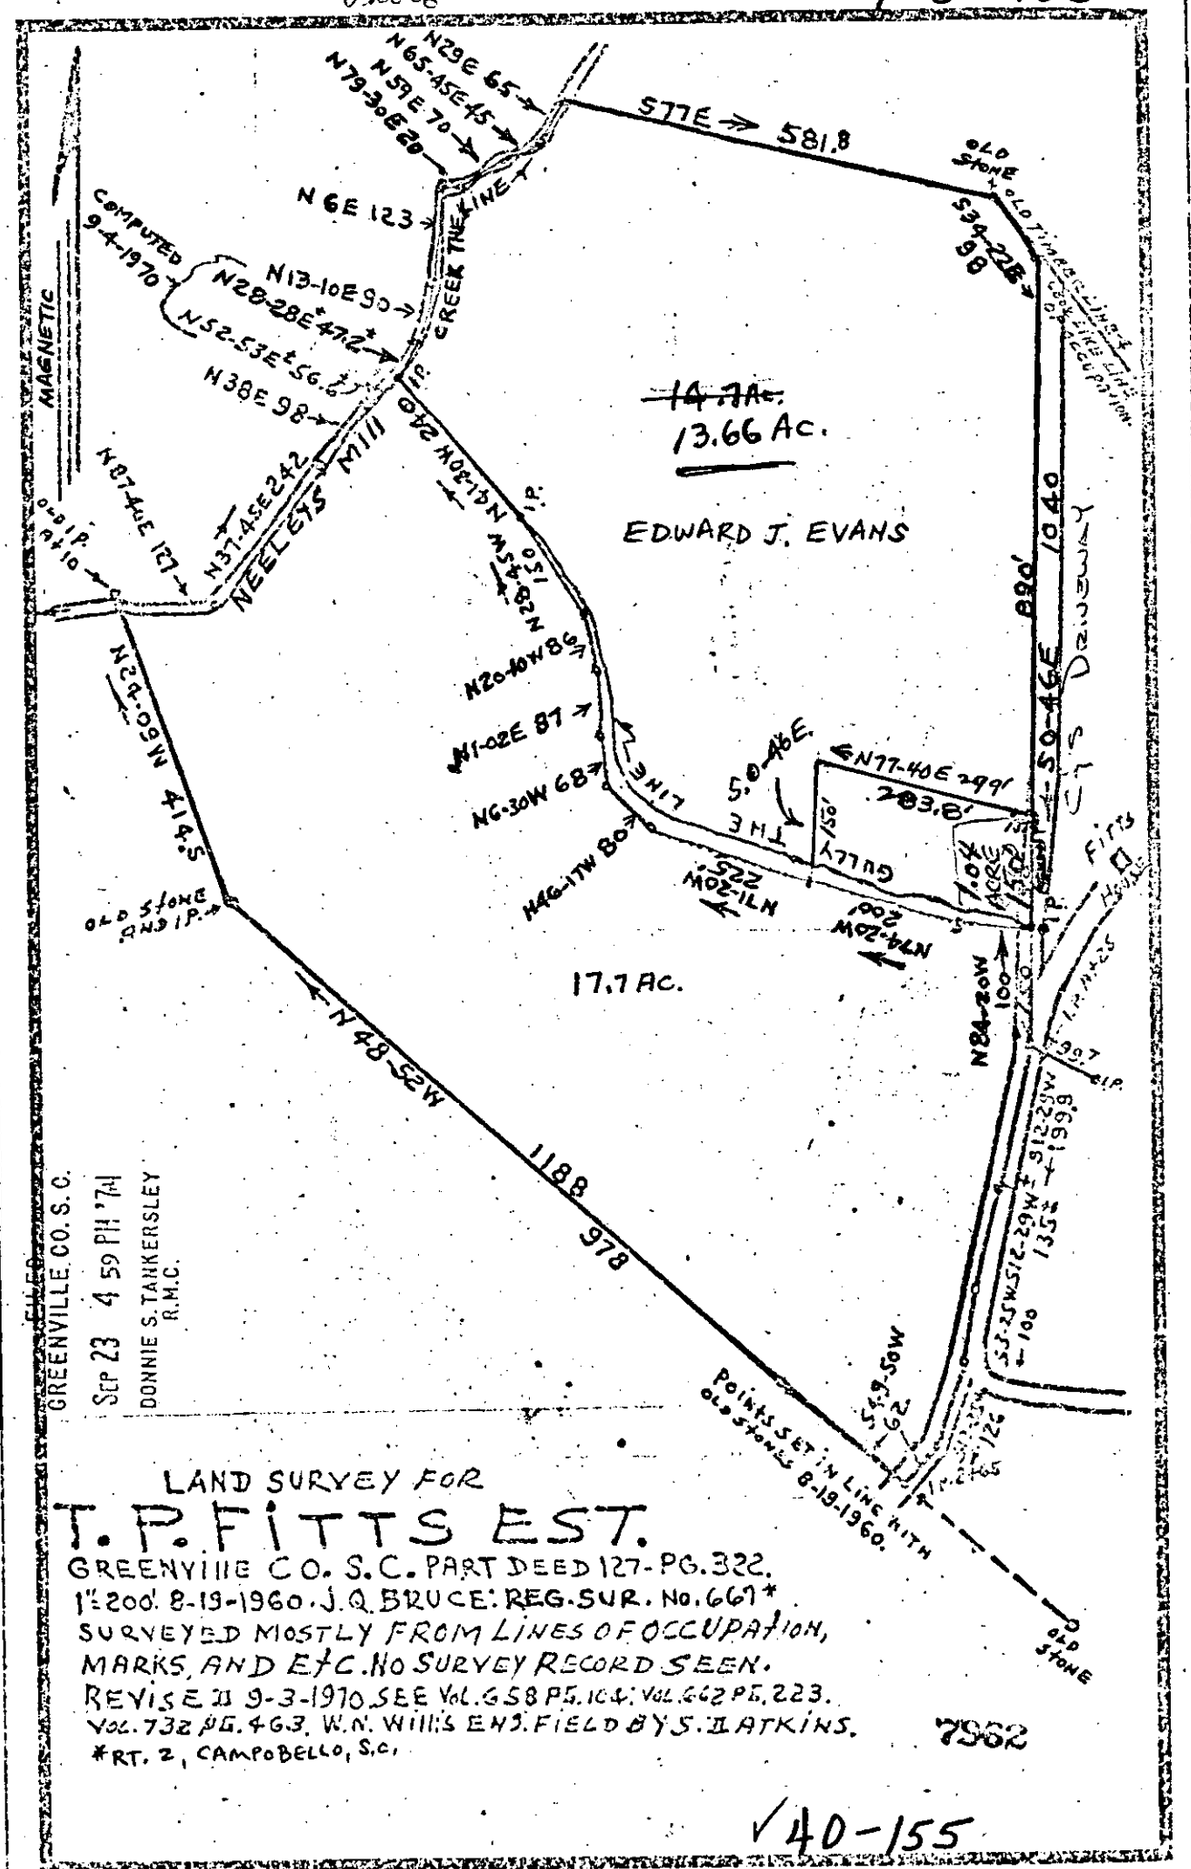

GREENVILLE CO. S. C.
SEP 23 4 59 PM '74
DONNIE S. TANKERSLEY
R.M.C.

LAND SURVEY FOR

T. P. FITTS EST.

GREENVILLE CO. S.C. PART DEED 127-PG. 322.
1"=200' 8-19-1960. J.Q. BRUCE: REG. SUR. No. 667*
SURVEYED MOSTLY FROM LINES OF OCCUPATION,
MARKS, AND ETC. NO SURVEY RECORD SEEN.
REVISED 9-3-1970 SEE Vol. 658 PG. 104; Vol. 662 PG. 223.
Vol. 732 PG. 463. W.N. WILLIS ENG. FIELD BY S.H. ATKINS.
*RT. 2, CAMPOBELLO, S.C.

7962

✓40-155